
NOTES
WRITTEN DIMENSIONS TO BE TAKEN IN PREFERENCE TO SCALE, AND ARE TO BE CHECKED ON SITE PRIOR TO COMMENCING WORK.
THIS DRAWING IS TO BE READ IN CONJUNCTION WITH ALL OTHER DOCUMENTS RELATING TO THIS PROJECT.
ANY DISCREPANCIES ARE TO BE REFERRED IMMEDIATELY TO THE PROJECT DESIGNER.
THIS DRAWING IS COPYRIGHT, AND SHOULD NOT BE USED OR REPRODUCED WITHOUT PERMISSION.
IT IS THE CONTRACTOR'S RESPONSIBILITY TO ENSURE COMPLIANCE WITH THE BUILDING REGULATIONS.

1:5

Scale bar (m)
0
0.05
0.1
0.15
0.2
0.25
0.5

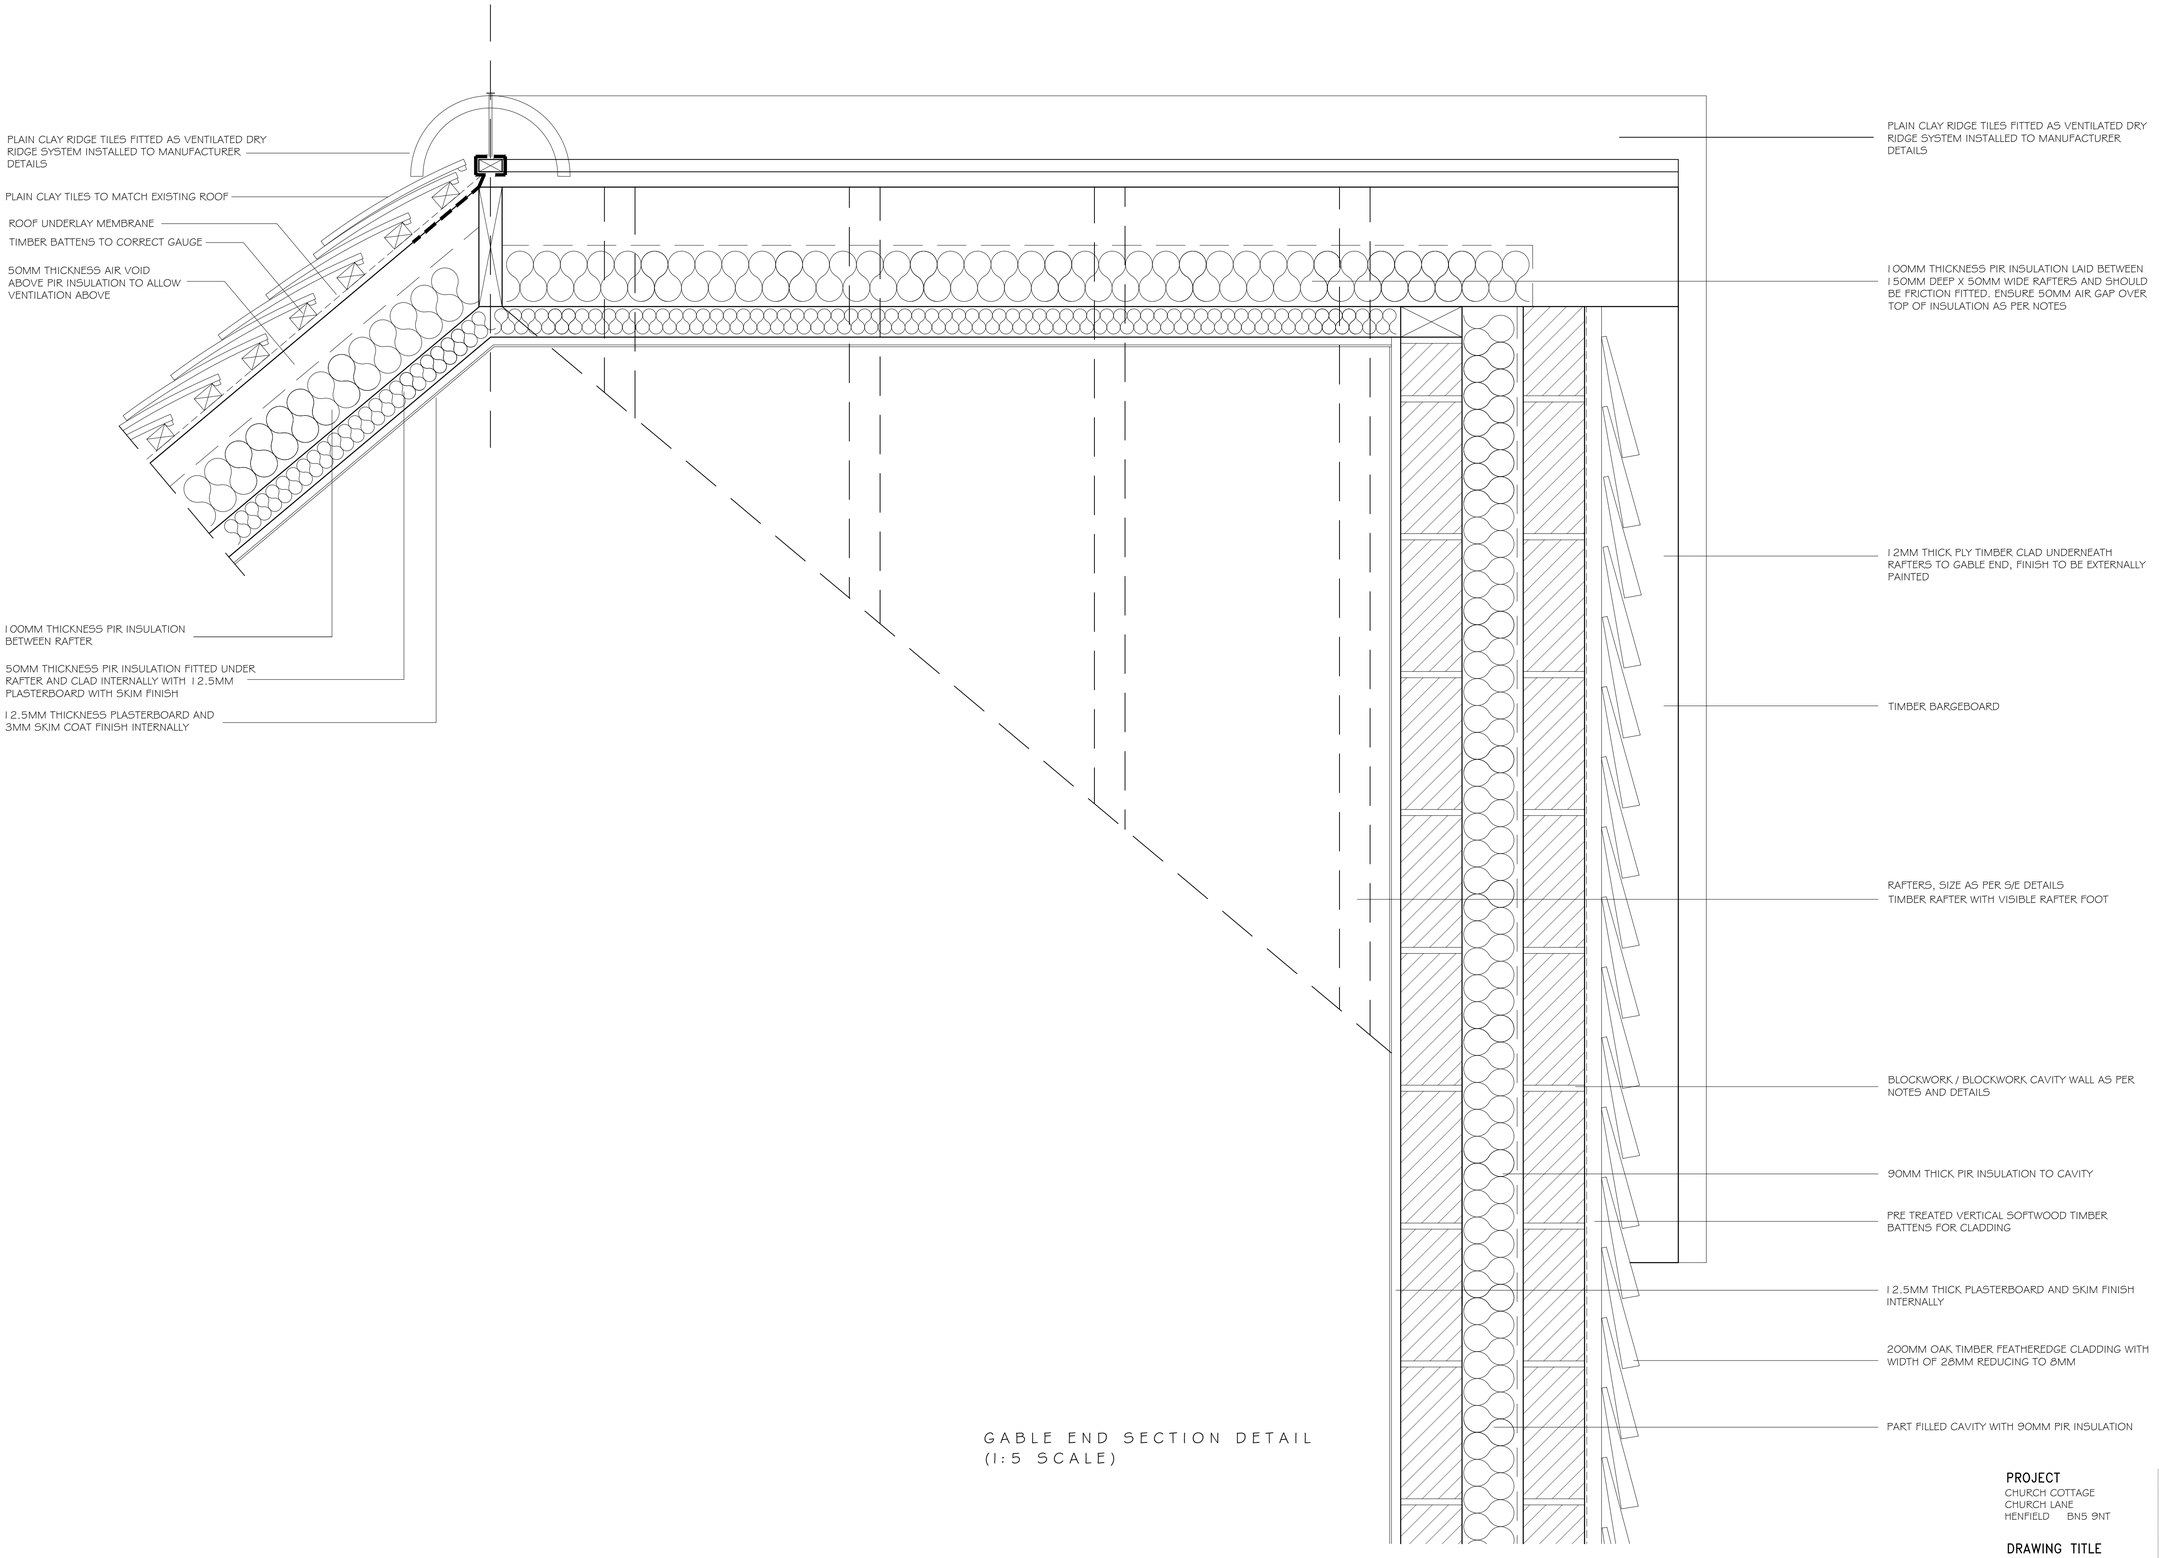

GABLE END SECTION DETAIL
(1:5 SCALE)

PROJECT
CHURCH COTTAGE
CHURCH LANE
HENFIELD BN5 9NT

DRAWING TITLE
PROPOSED ROOF
GABLE END DETAIL

CLIENT
MR & MRS RICHARDS

SCALE	DRAWN BY	DATE
1:5 @A1	SKW	JAN 2024

DWG NO 1260/24 **REV.**

REV DESCRIPTION DATE

CHARTERED BUILDING SURVEYORS
SLOANE & BROWN
ARCHITECTURAL SERVICES
Unit 3b Woodhorn Business Centre
Woodhorn Lane
Oving Chichester
West Sussex PO20 2BX
Tel 01243 774764
www.sloaneandbrown.co.uk