


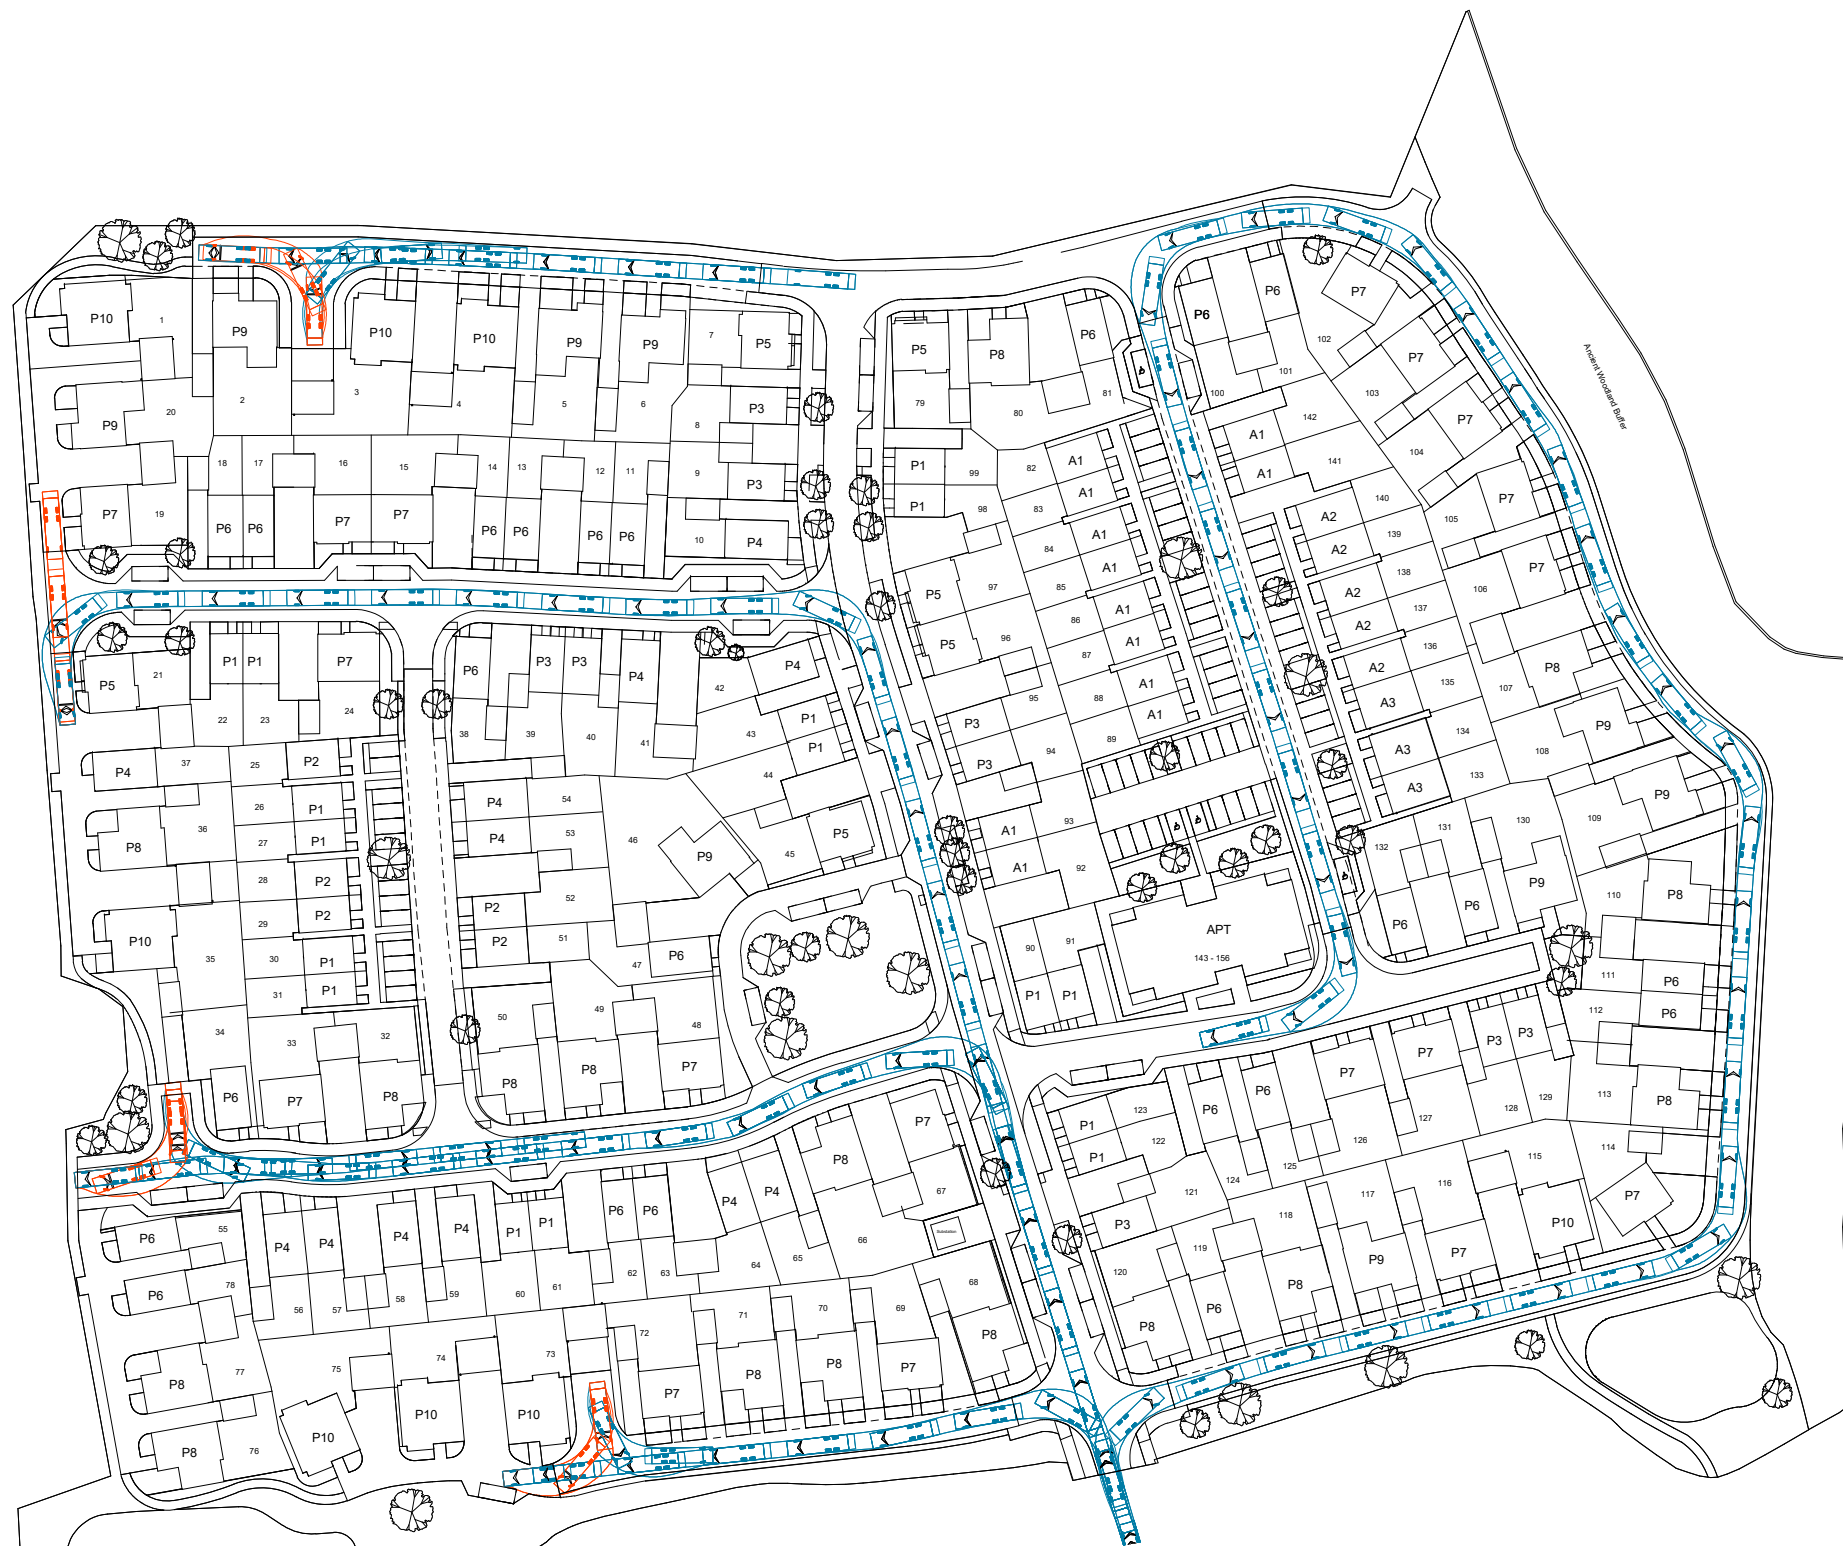

NOTES

1. This drawing is to be read in conjunction with all relevant documents and specifications.
2. Dimensions are not to be scaled.

Source: Broadway Malyan drawing 34854-BM-13-ZZ-DR-A-01100

© Crown copyright and database rights 2026 OS 100018363.

KEY



11.2m refuse vehicle - forward gear




11.2m refuse vehicle - reverse gear



F	Architect's layout updated.	17/06/26	TH	AD
E	Architect's layout updated. Swept paths revised to suit.	22/05/26	TH	AD
D	Architect's layout updated. Swept paths revised to suit.	27/04/26	TH	AD
C	Architects layout updated. Swept paths revised to suit.	31/03/26	TH	AD
B	Suggested radii shown to be 8.0m. Swept paths revised to suit.	11/03/26	TH	AD
A	Architects layout updated. Swept paths revised to suit.	24/02/26	TH	AD

Rev.	Description	Date	By	Chkd
------	-------------	------	----	------

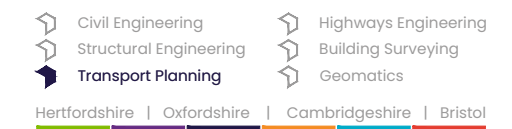

Client : Legal & General
(Strategic Land North Horsham) Limited

Project : Phase 2
North Horsham

Title : RM 13
Swept Path Analysis
11.2m Refuse Vehicle

Engineer : T. Hart Date : January 2026

Director : J. Birch Scale : 1:1250 @ A3

Status : PLANNING

Drawing No. MOW-PH2-P13-6201 Rev F

