

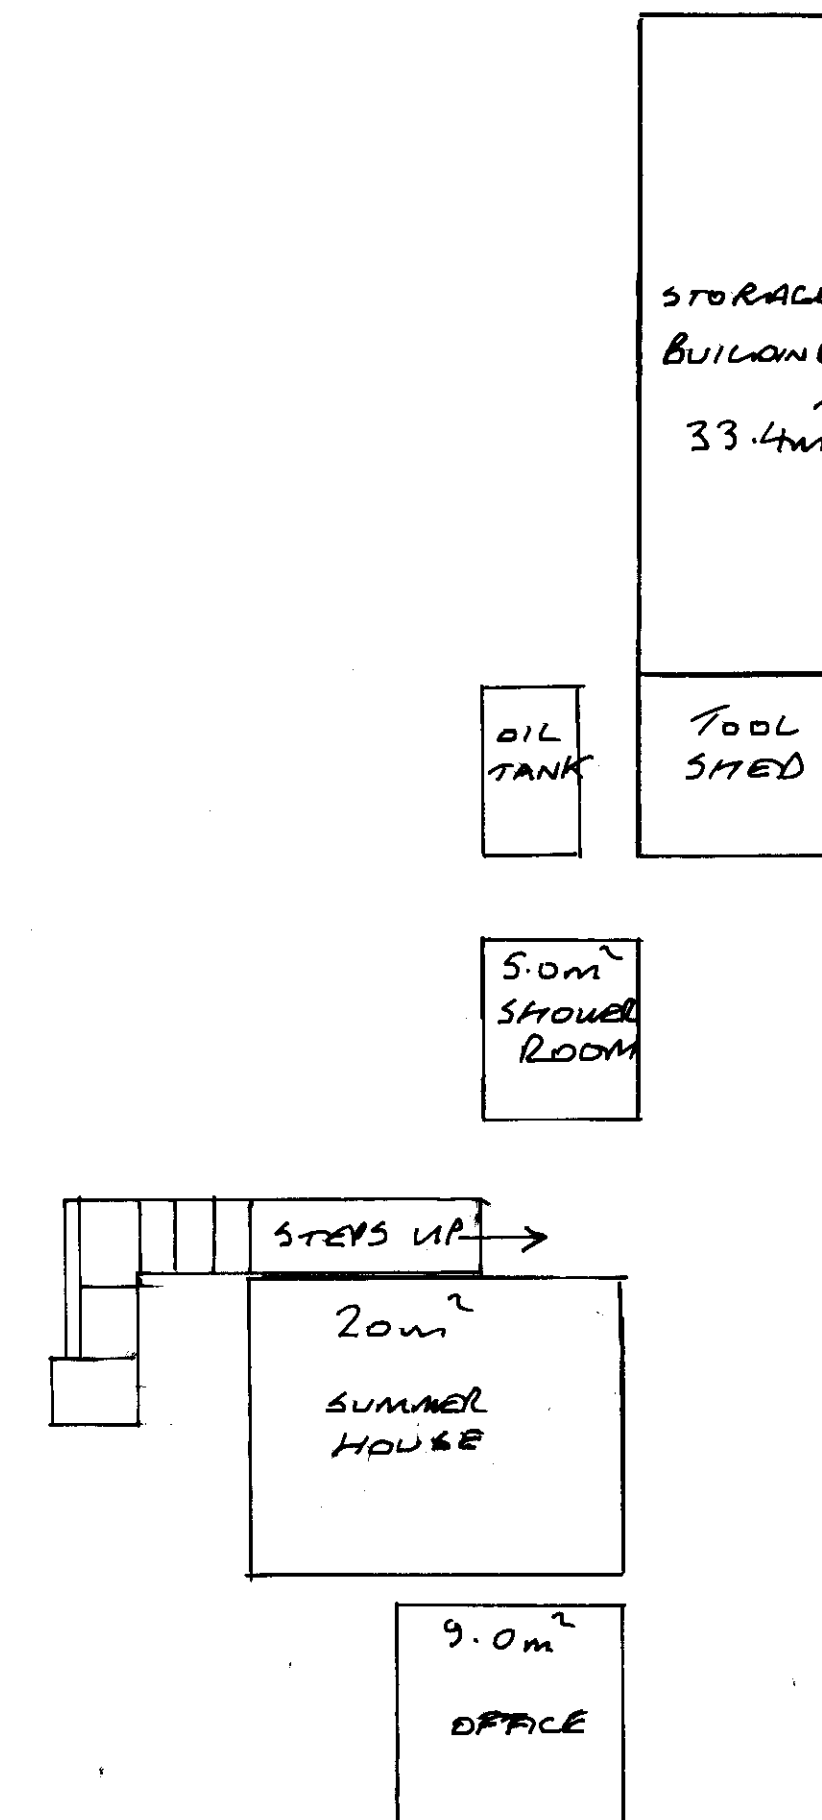
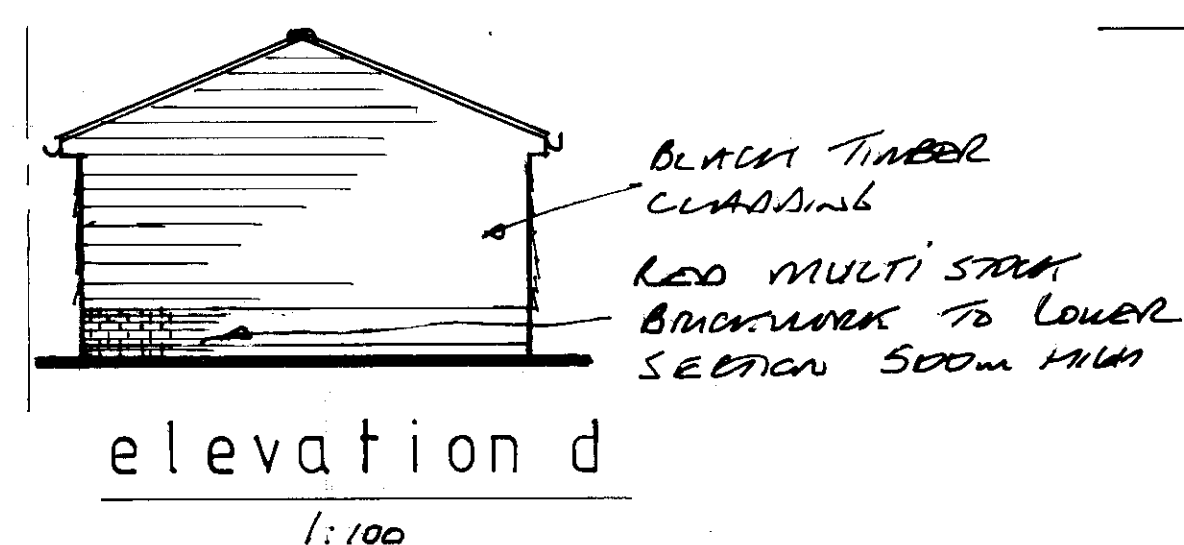
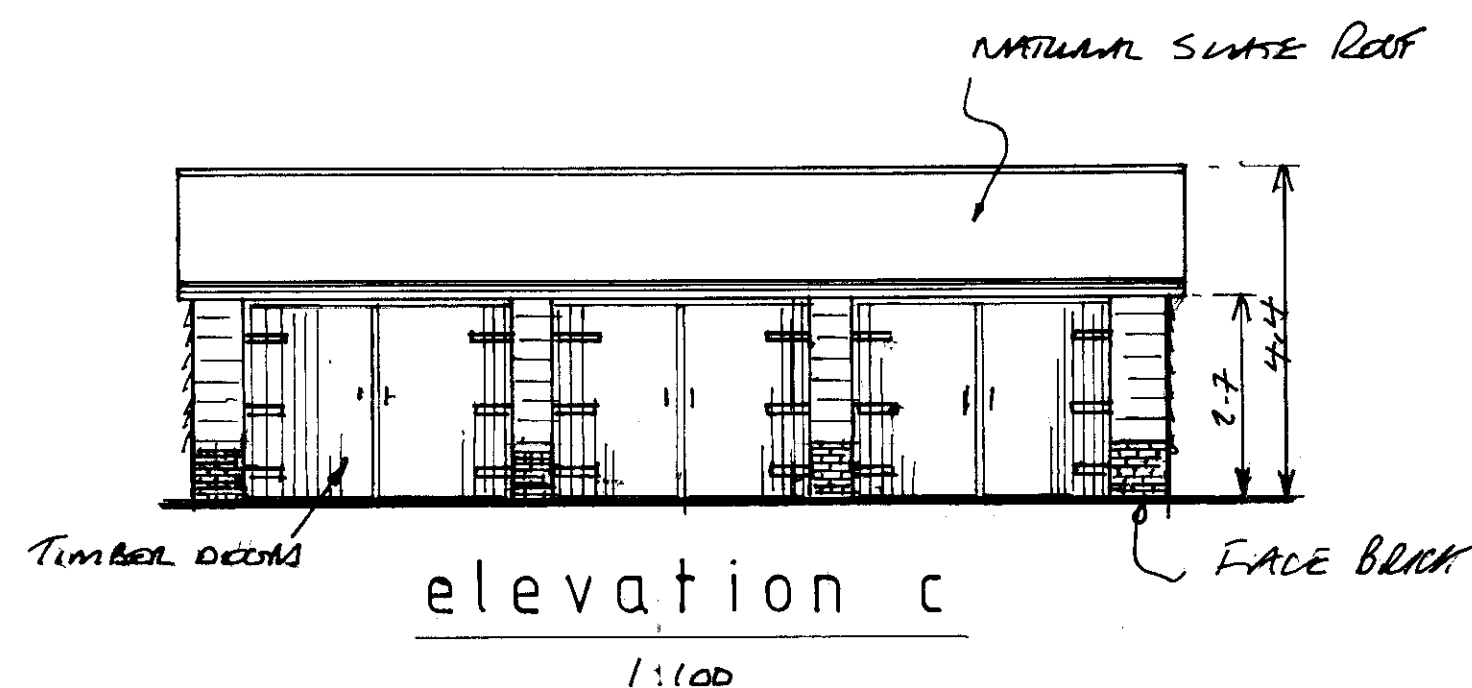
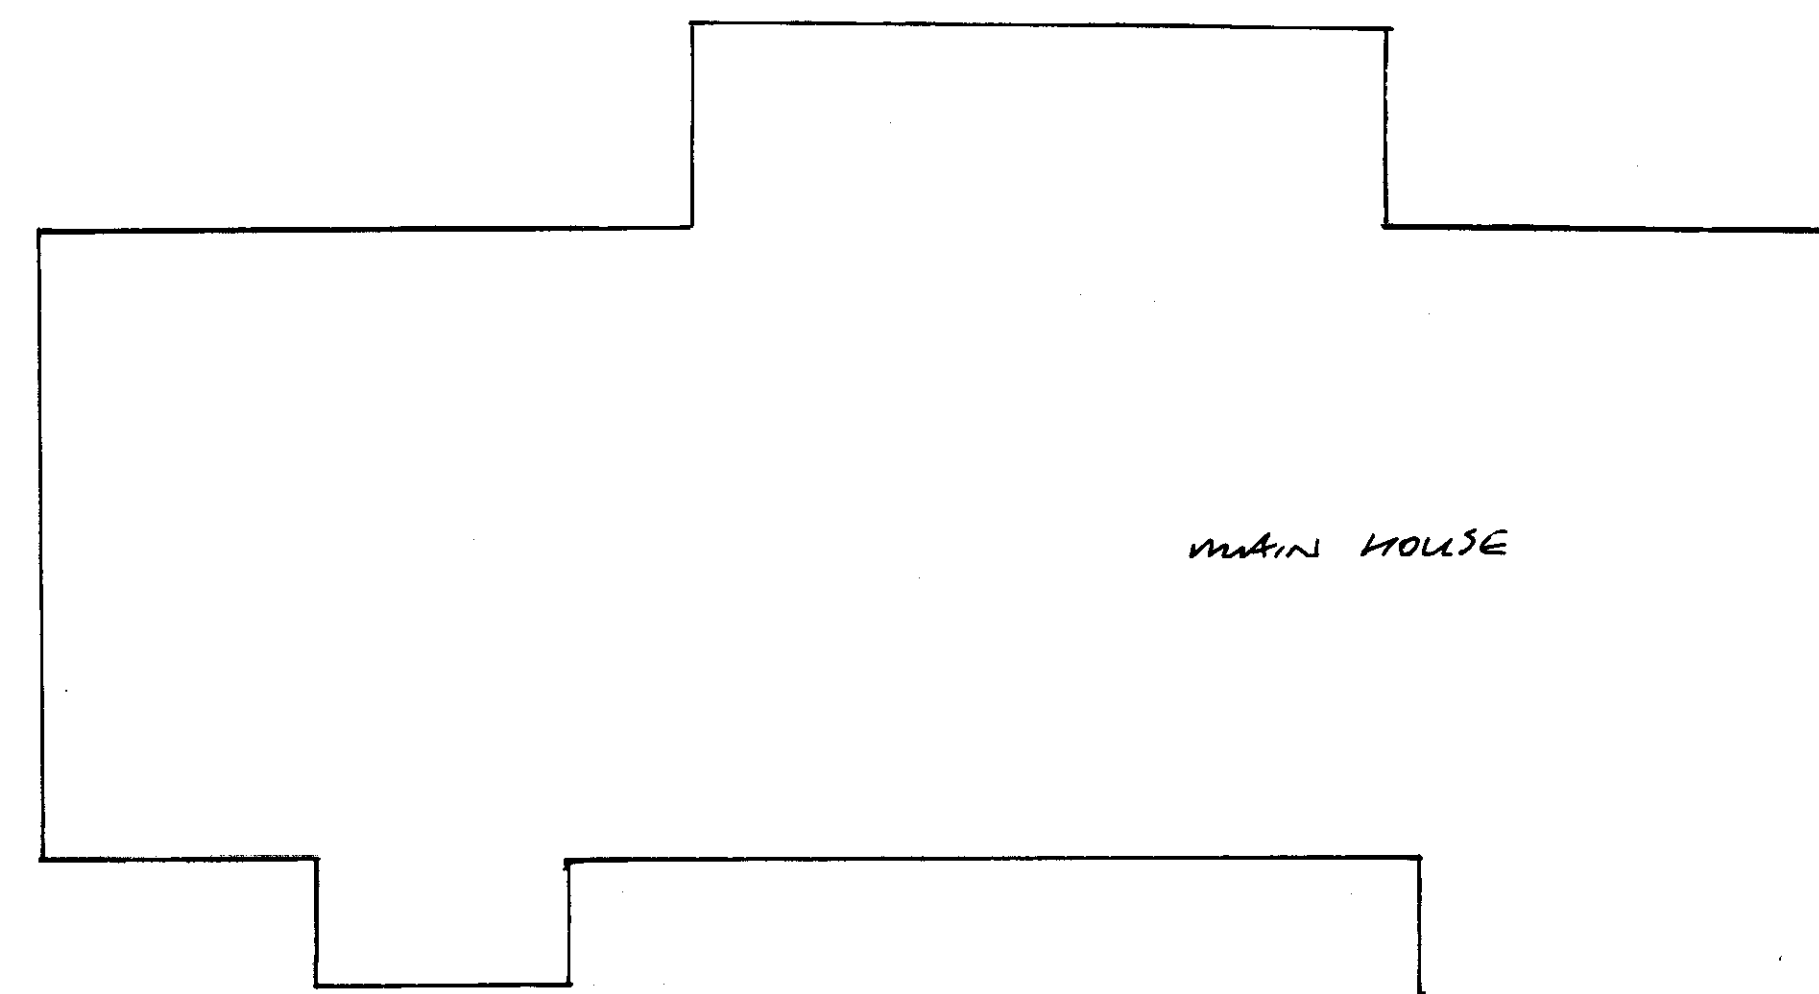
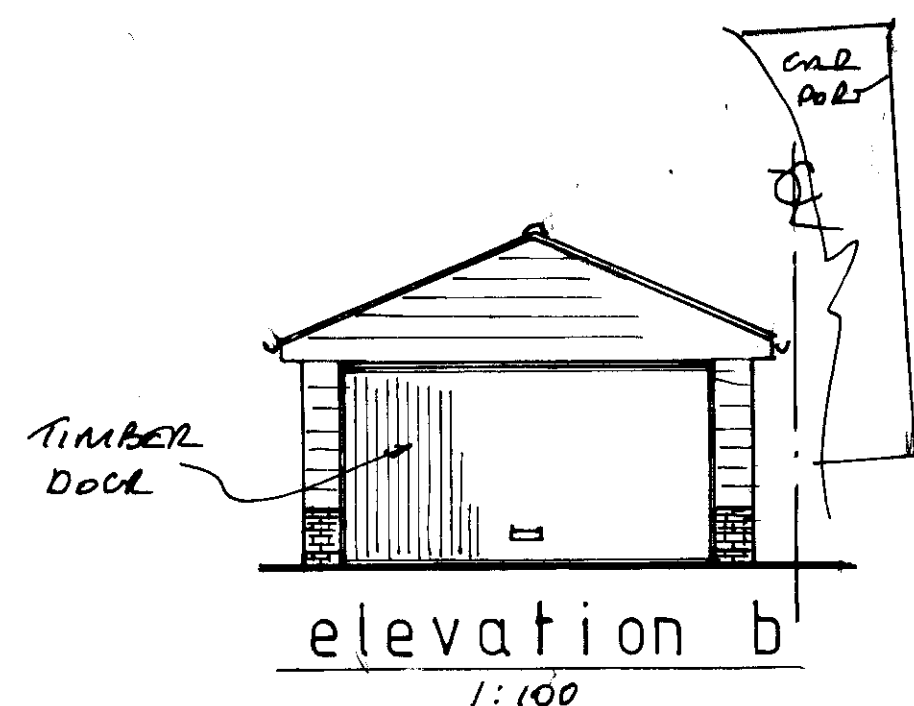
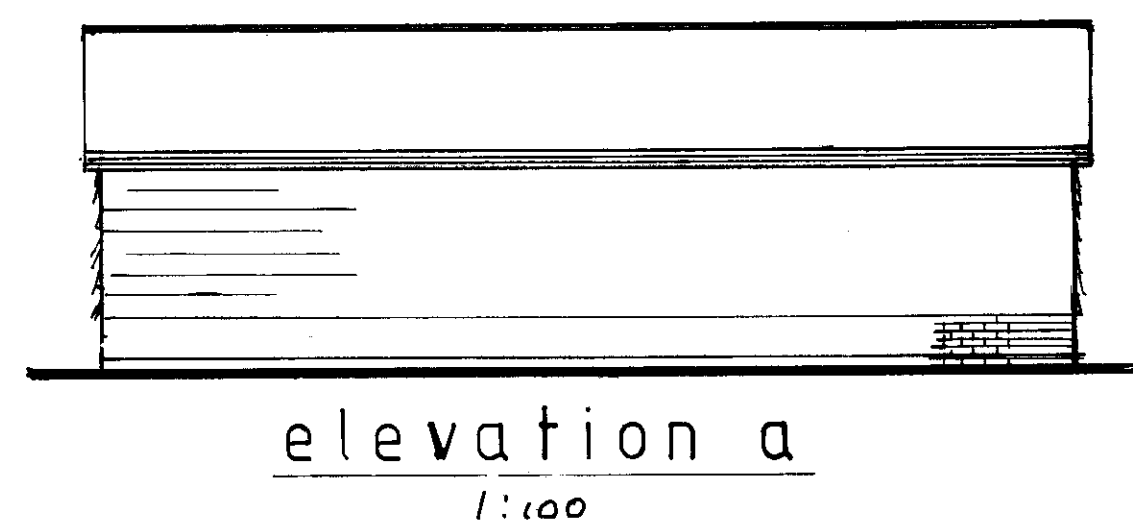
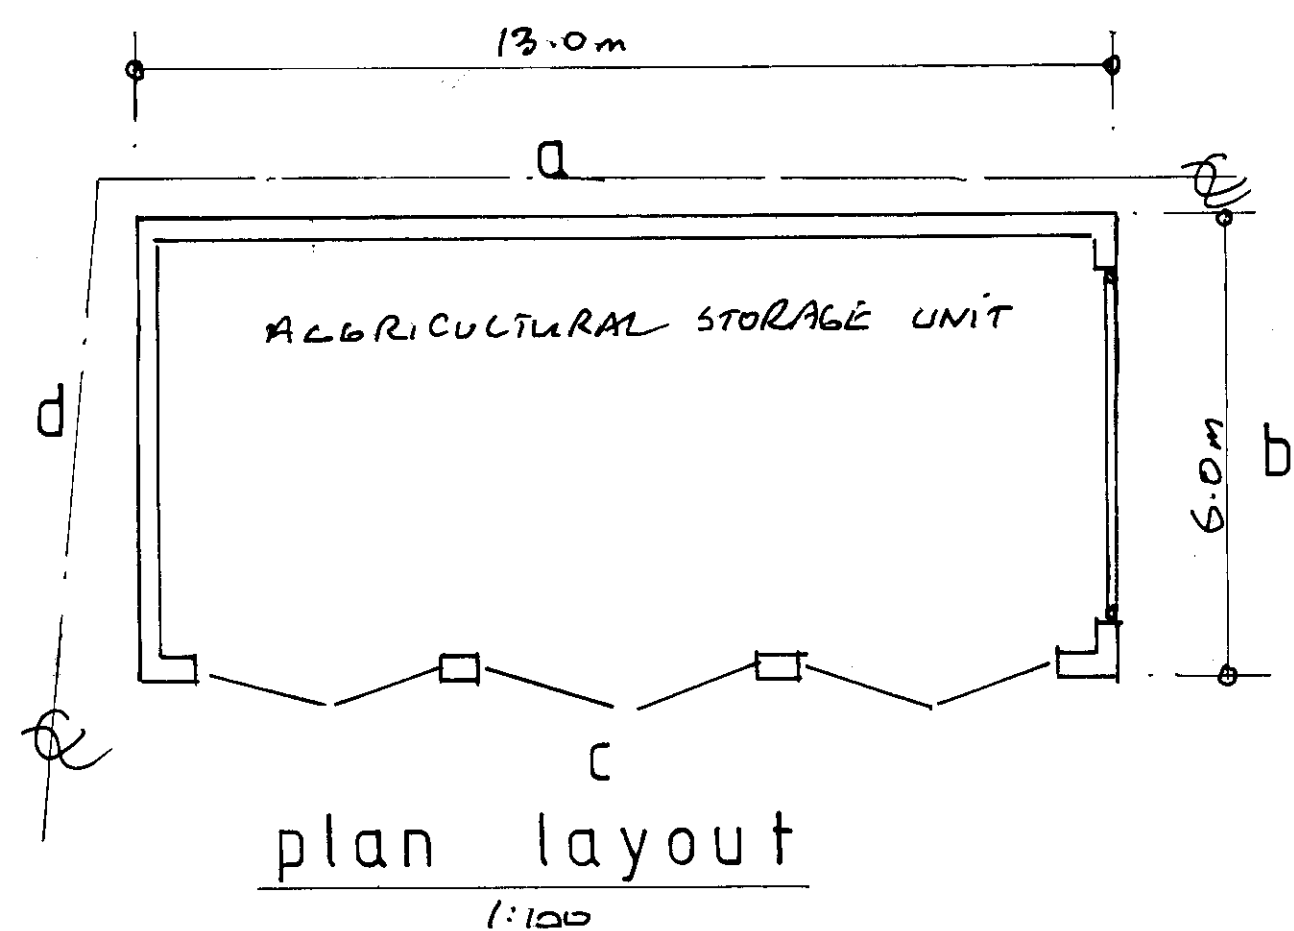


KINGSWOOD CONSULTANCY
Planning / Building Control / Structural Calculations
Judith Orchard: 07825 069405
Colin Orchard: 07710 566498
e: kingswoodconsultancy@gmail.com


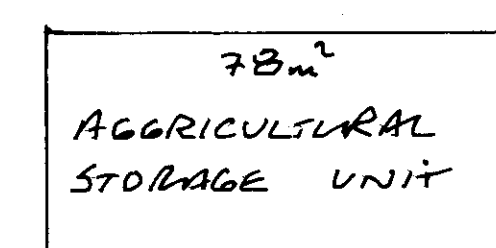


REMOVE ALL EXISTING OUTBUILDINGS TOTAL AREA = 67m²

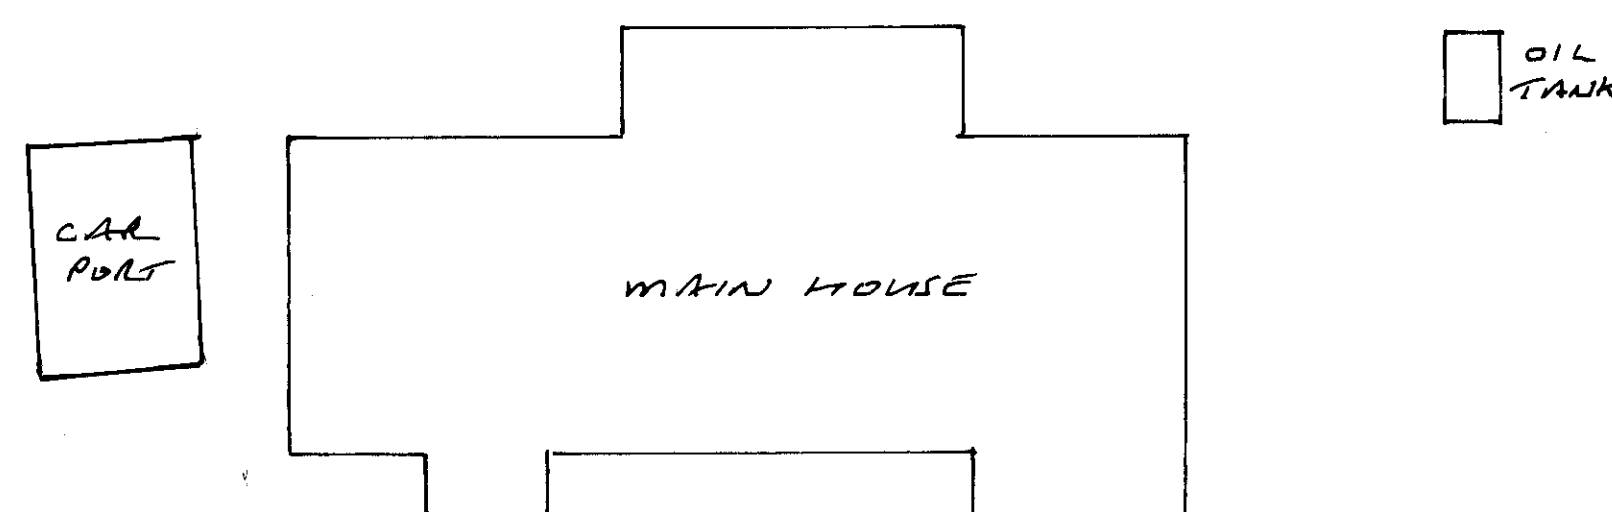

A	Date	Revisions

© copyright

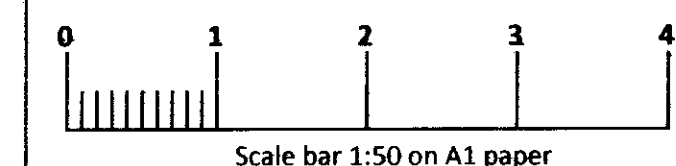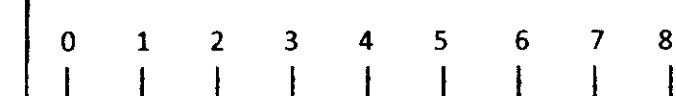

Client
MR & MRS L. TAYLOR

Job Title
UPPER WESTBROOK FARM
BOGNOR ROAD
HORSHAM
RH12 3PT

Drawing Title
DEMOLITION OF EXISTING OUTBUILDINGS AND FORMATION OF NEW AGRICULTURAL STORAGE UNIT

Scale 1:100 1:200

Date NOV 25 Drawn by LLO

Orig. No. 20167/04 Rev.