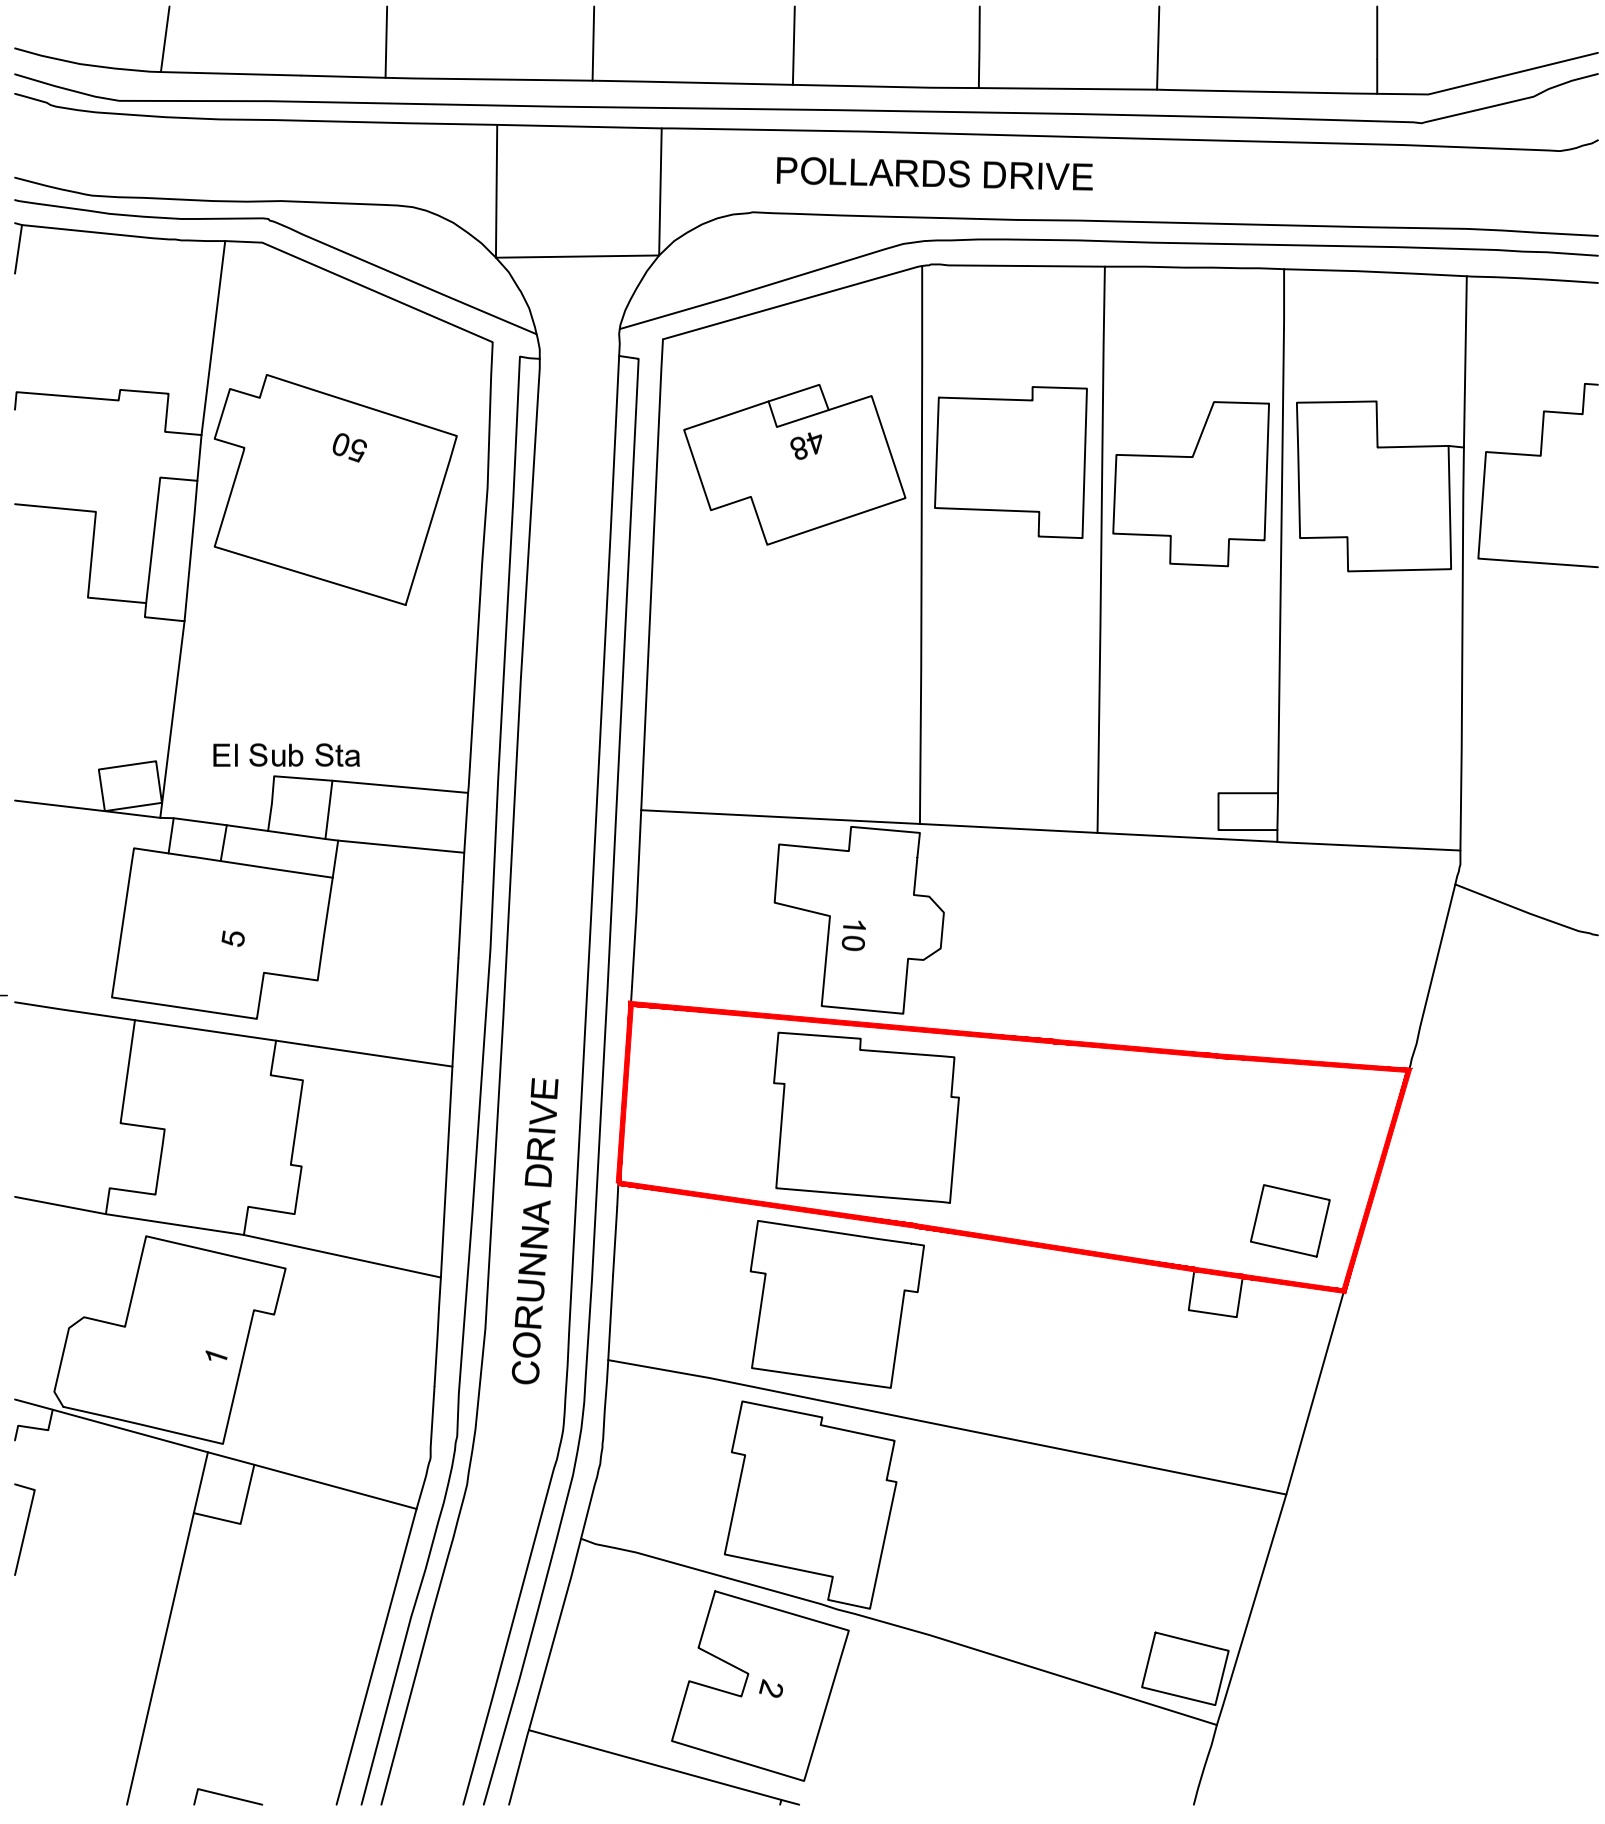

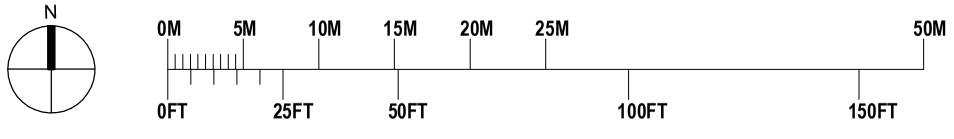

DNA ARCHITECTURE LTD
27 Leopold Road
Wimbledon
SW19 7BB

Tel: 020 8946 2222
Mob: 07900 987 953
Web: www.dnaarchitecture.co.uk

DNA
ARCHITECTURE LTD

8 CORUNNA DRIVE,
HORSHAM,
RH13 5HG

MR & MRS R. COVEY

EXISTING BLOCK PLAN

Scale 1/500 @ A3
Date 02.12.2025
Drawn JM

Drg No
1122_02_001