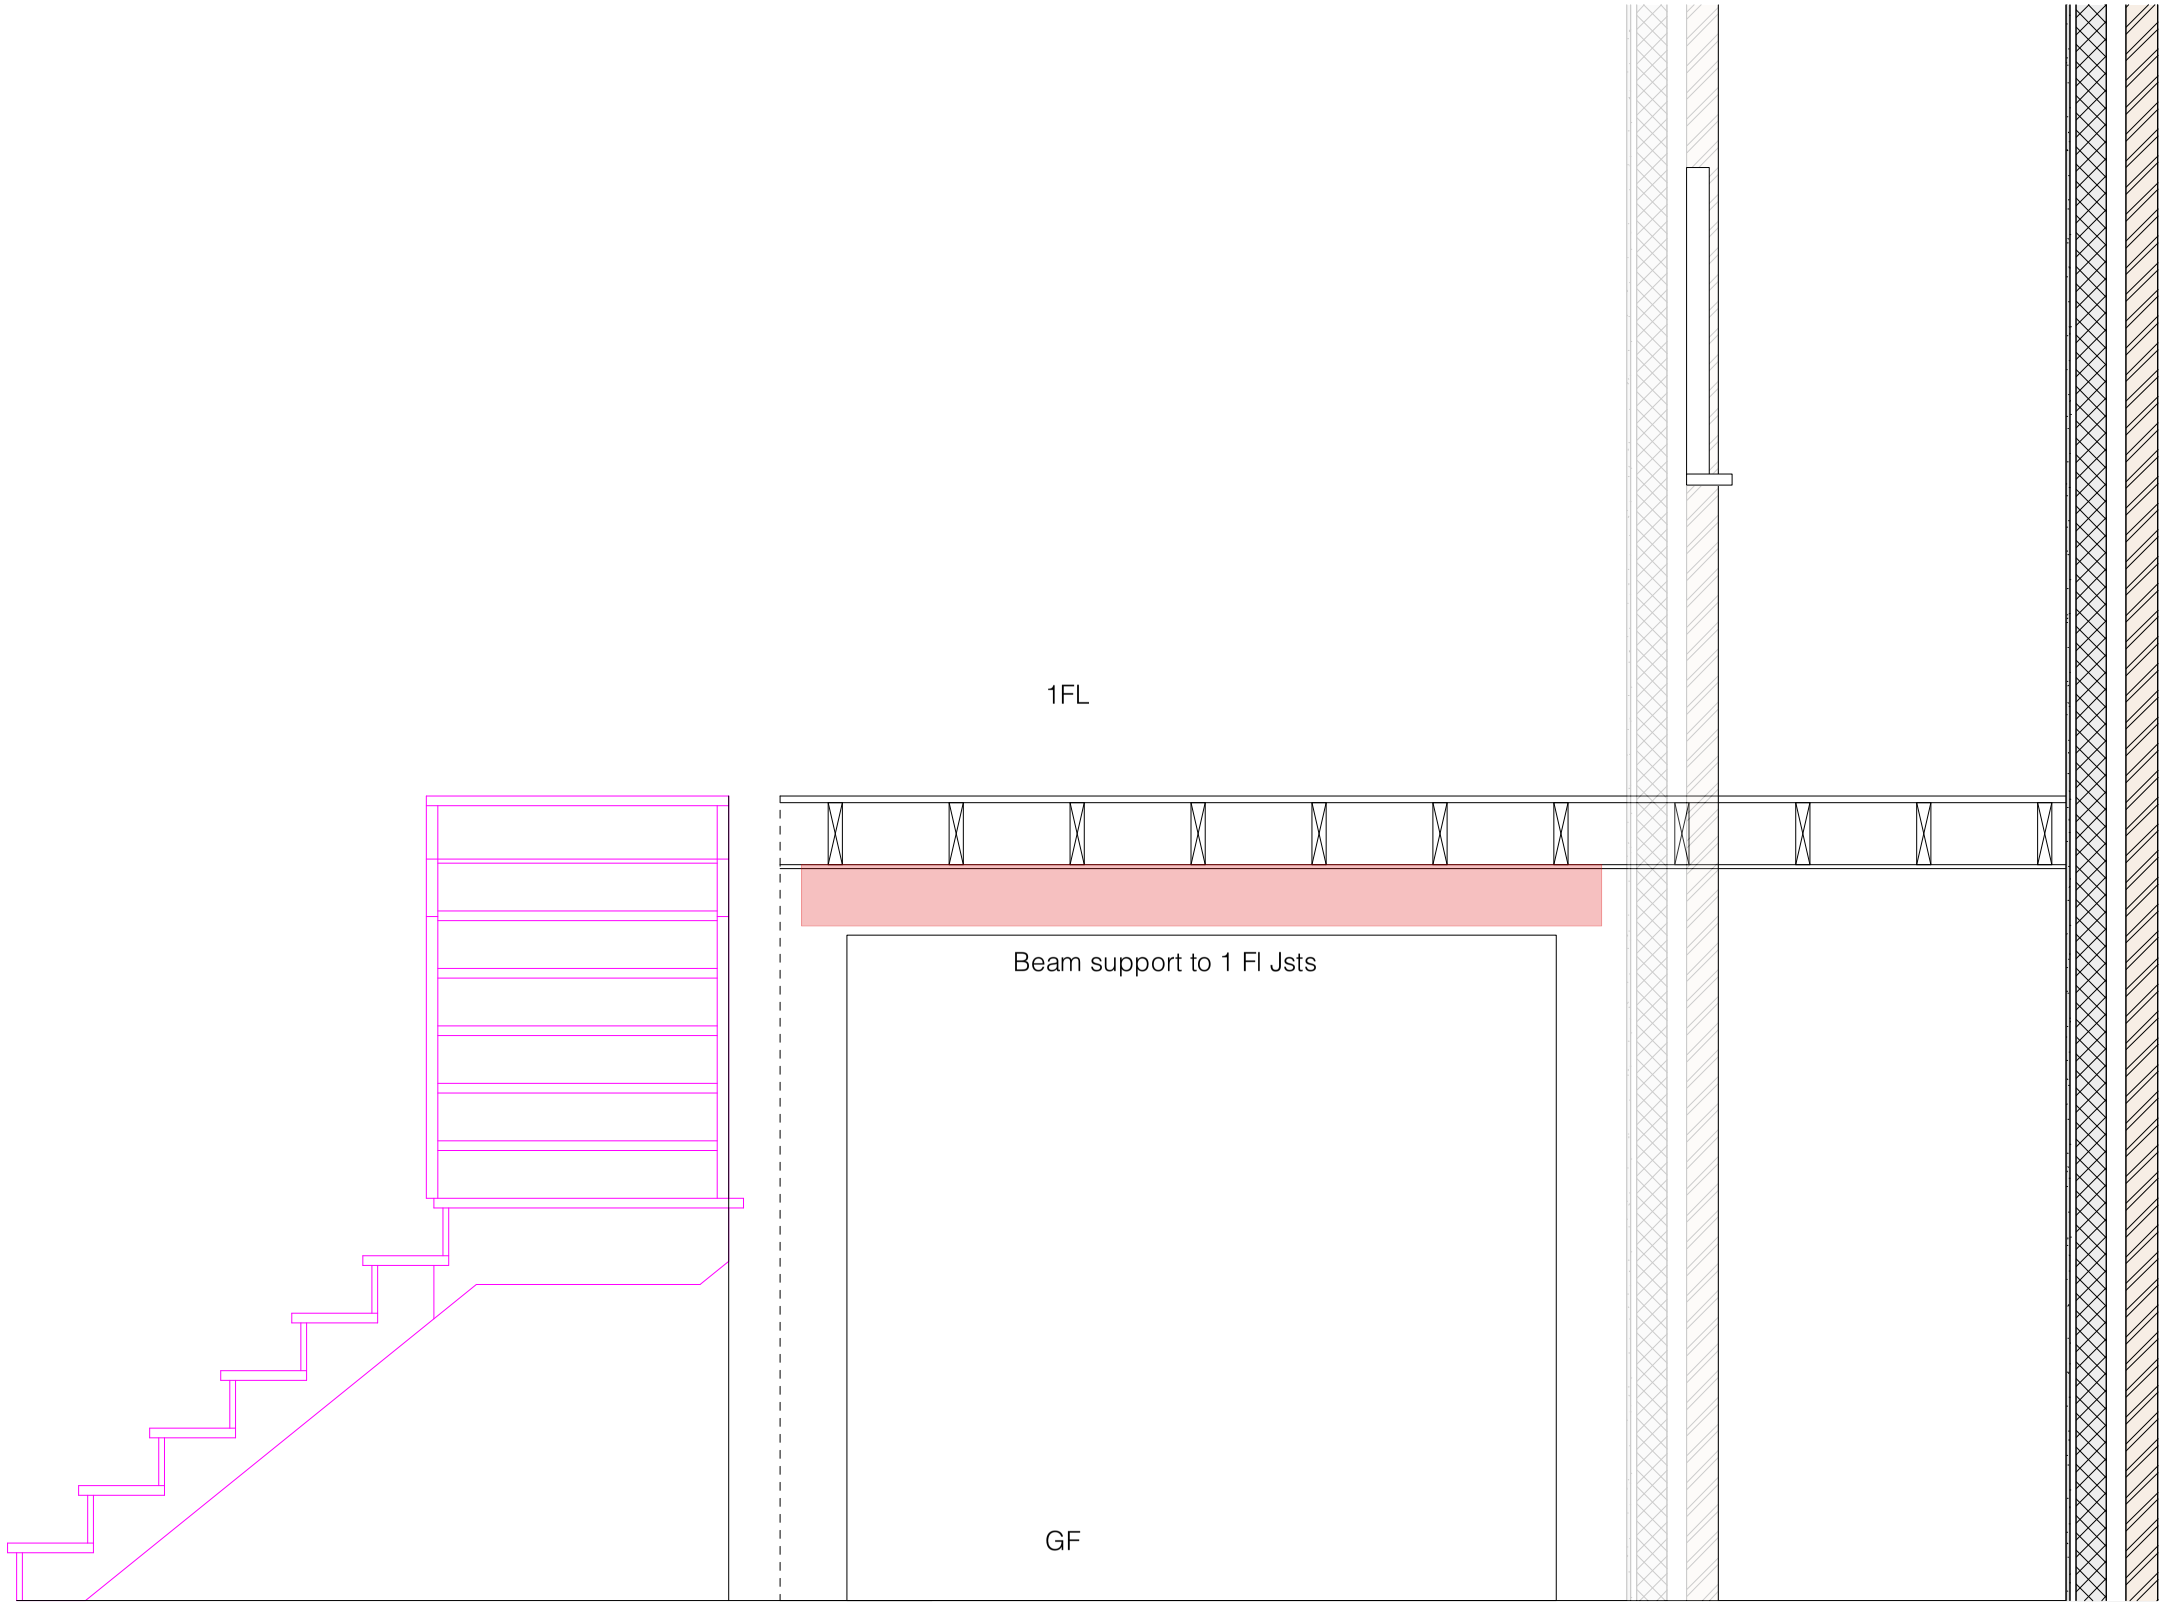

EXISTING SECTION

0 1.0 2.0 3.0 4.0 5.0 M

Sheet No. D 1225/778/07

Scales Page Size A3:
1:25

Notes:

Project Name:
Rear Side extension
CLD

Date: 03/12/2025

Client:
Naughton

Site Address:
1 Oakland Close
Horsham
RH13 6RU

PB PROPERTIES
the design to build on

Paul Maggs MCIAT

Hazelwood, Harbolets Road,
West Chltington RH20 2LG

Tel: 01798 813298

paul@pbproperties.co.uk
www.pbproperties.co.uk

Drawings produced using Vectorworks CAD. Only written dimensions to be respected. Copyright protected to PB Properties

CIAT
CHARTERED PRACTICE