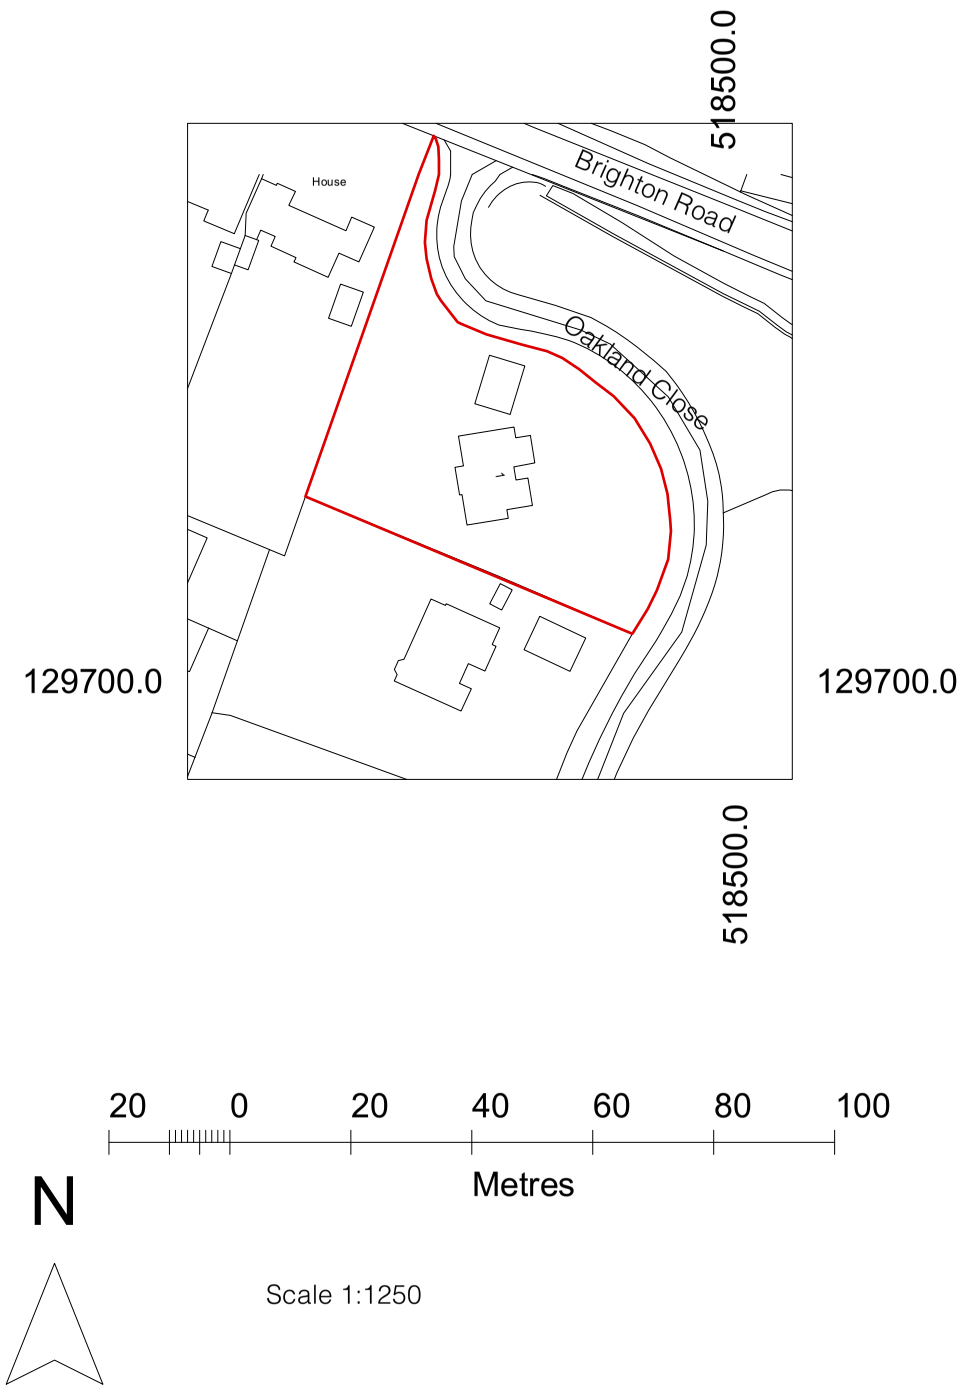

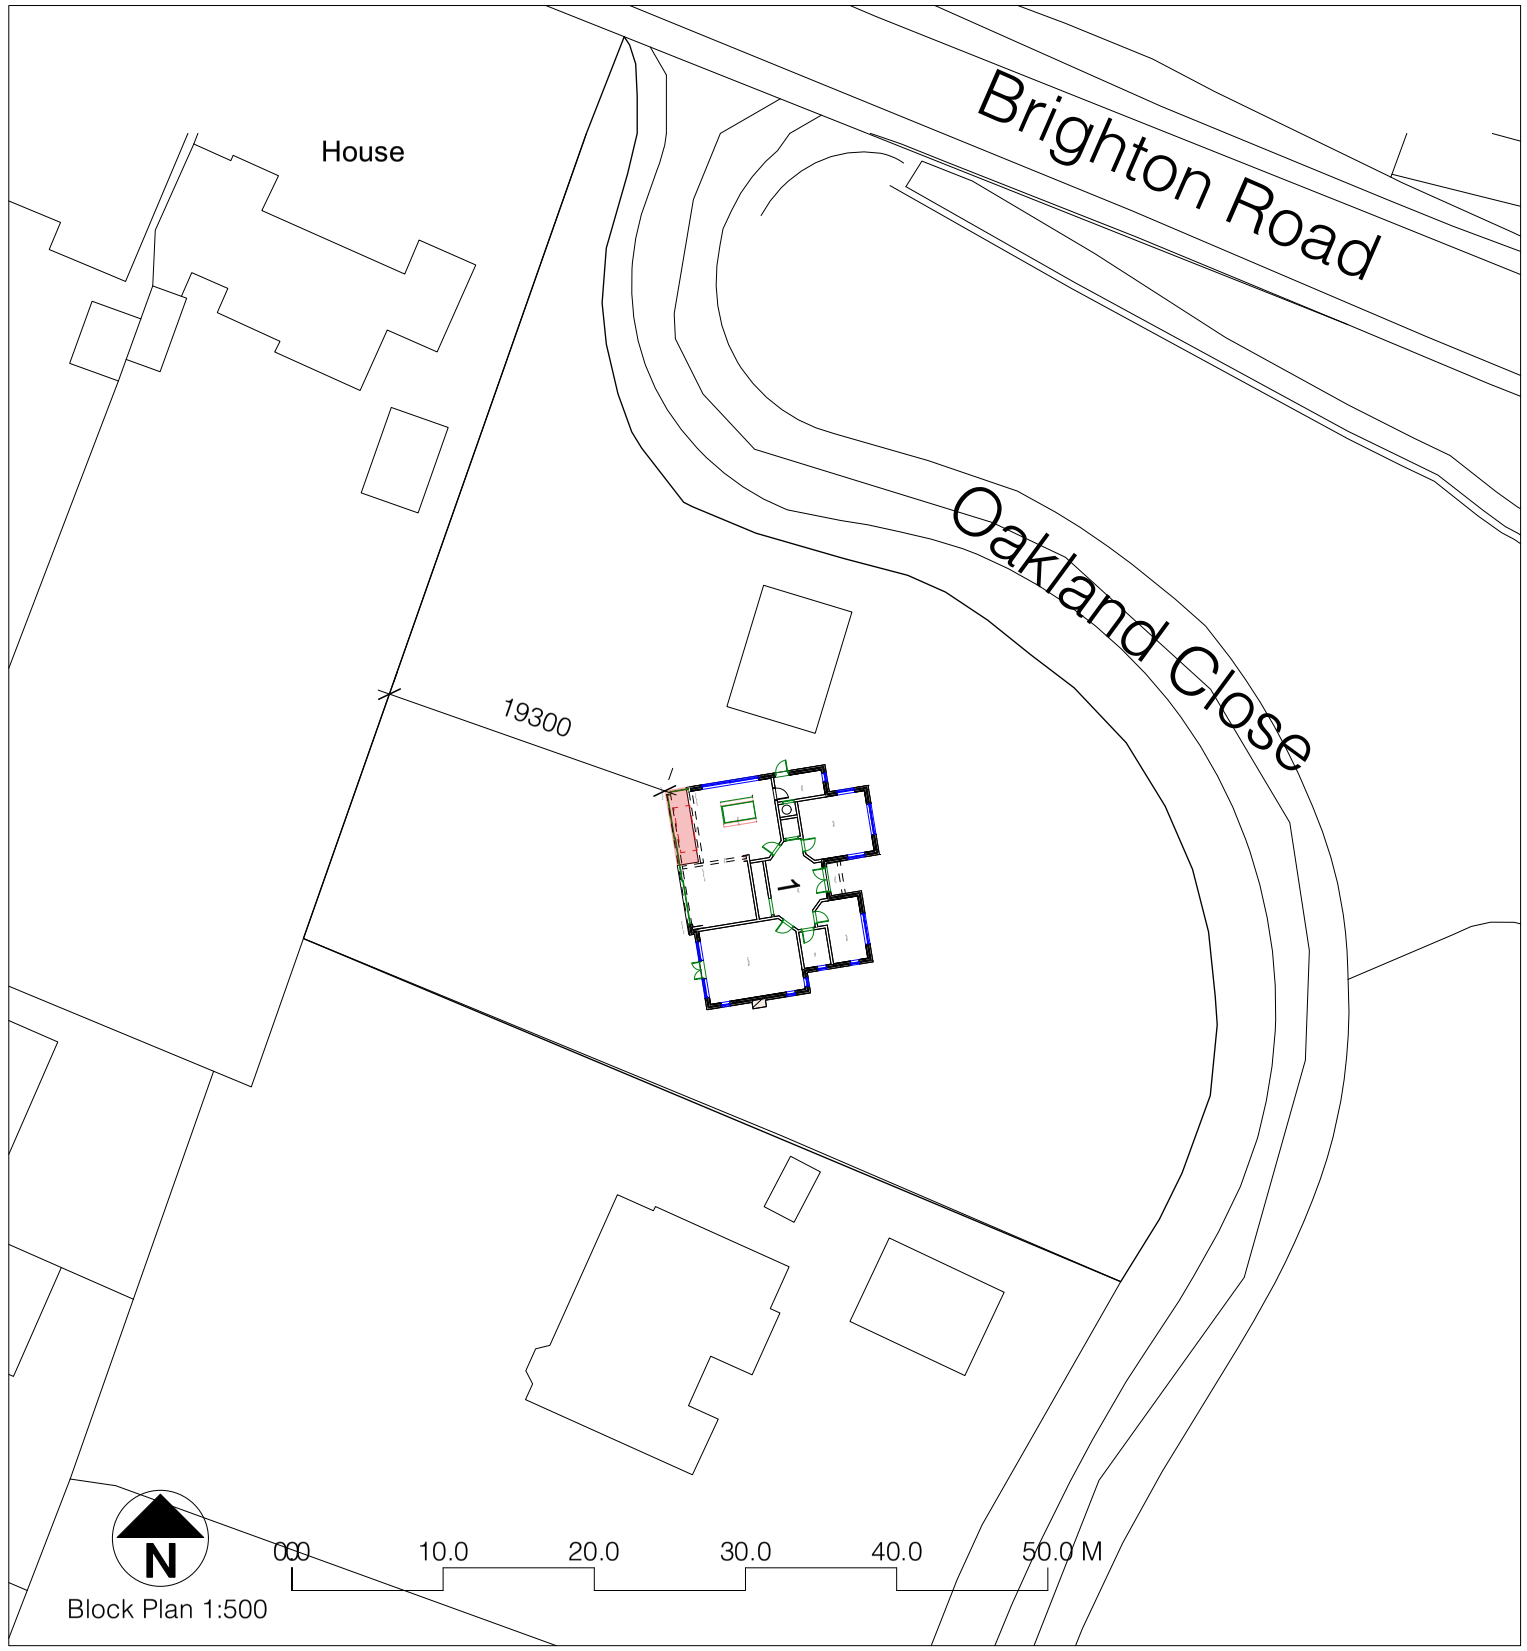

Production Date: 01 December 2025
Top Left: 518411.41 129783.75 Bottom Right: 518511.41 129683.75
© Crown copyright and database rights 2025 Ordnance Survey AC0000824000.
Reproduction in whole or in part is prohibited without the permission of Ordnance Survey

Sheet No. D 1225/778/01

Scales Page Size A3:
AS NOTED

Notes:

Project Name:
Rear Side extension
CLD

Date: 03/12/2025

Client:
Naughton

Site Address:
1 Oakland Close
Horsham
RH13 6RU

PB PROPERTIES
the design to build on
Paul Maggs MCIAT
Hazelwood, Harbolets Road,
West Chiltington RH20 2LG
Tel: 01798 813298
paul@pbproperties.co.uk
www.pbproperties.co.uk
Drawings produced using Vectorworks CAD. Only written dimensions to be respected. Copyright protected to PB Properties

CIAT
CHARTERED PRACTICE