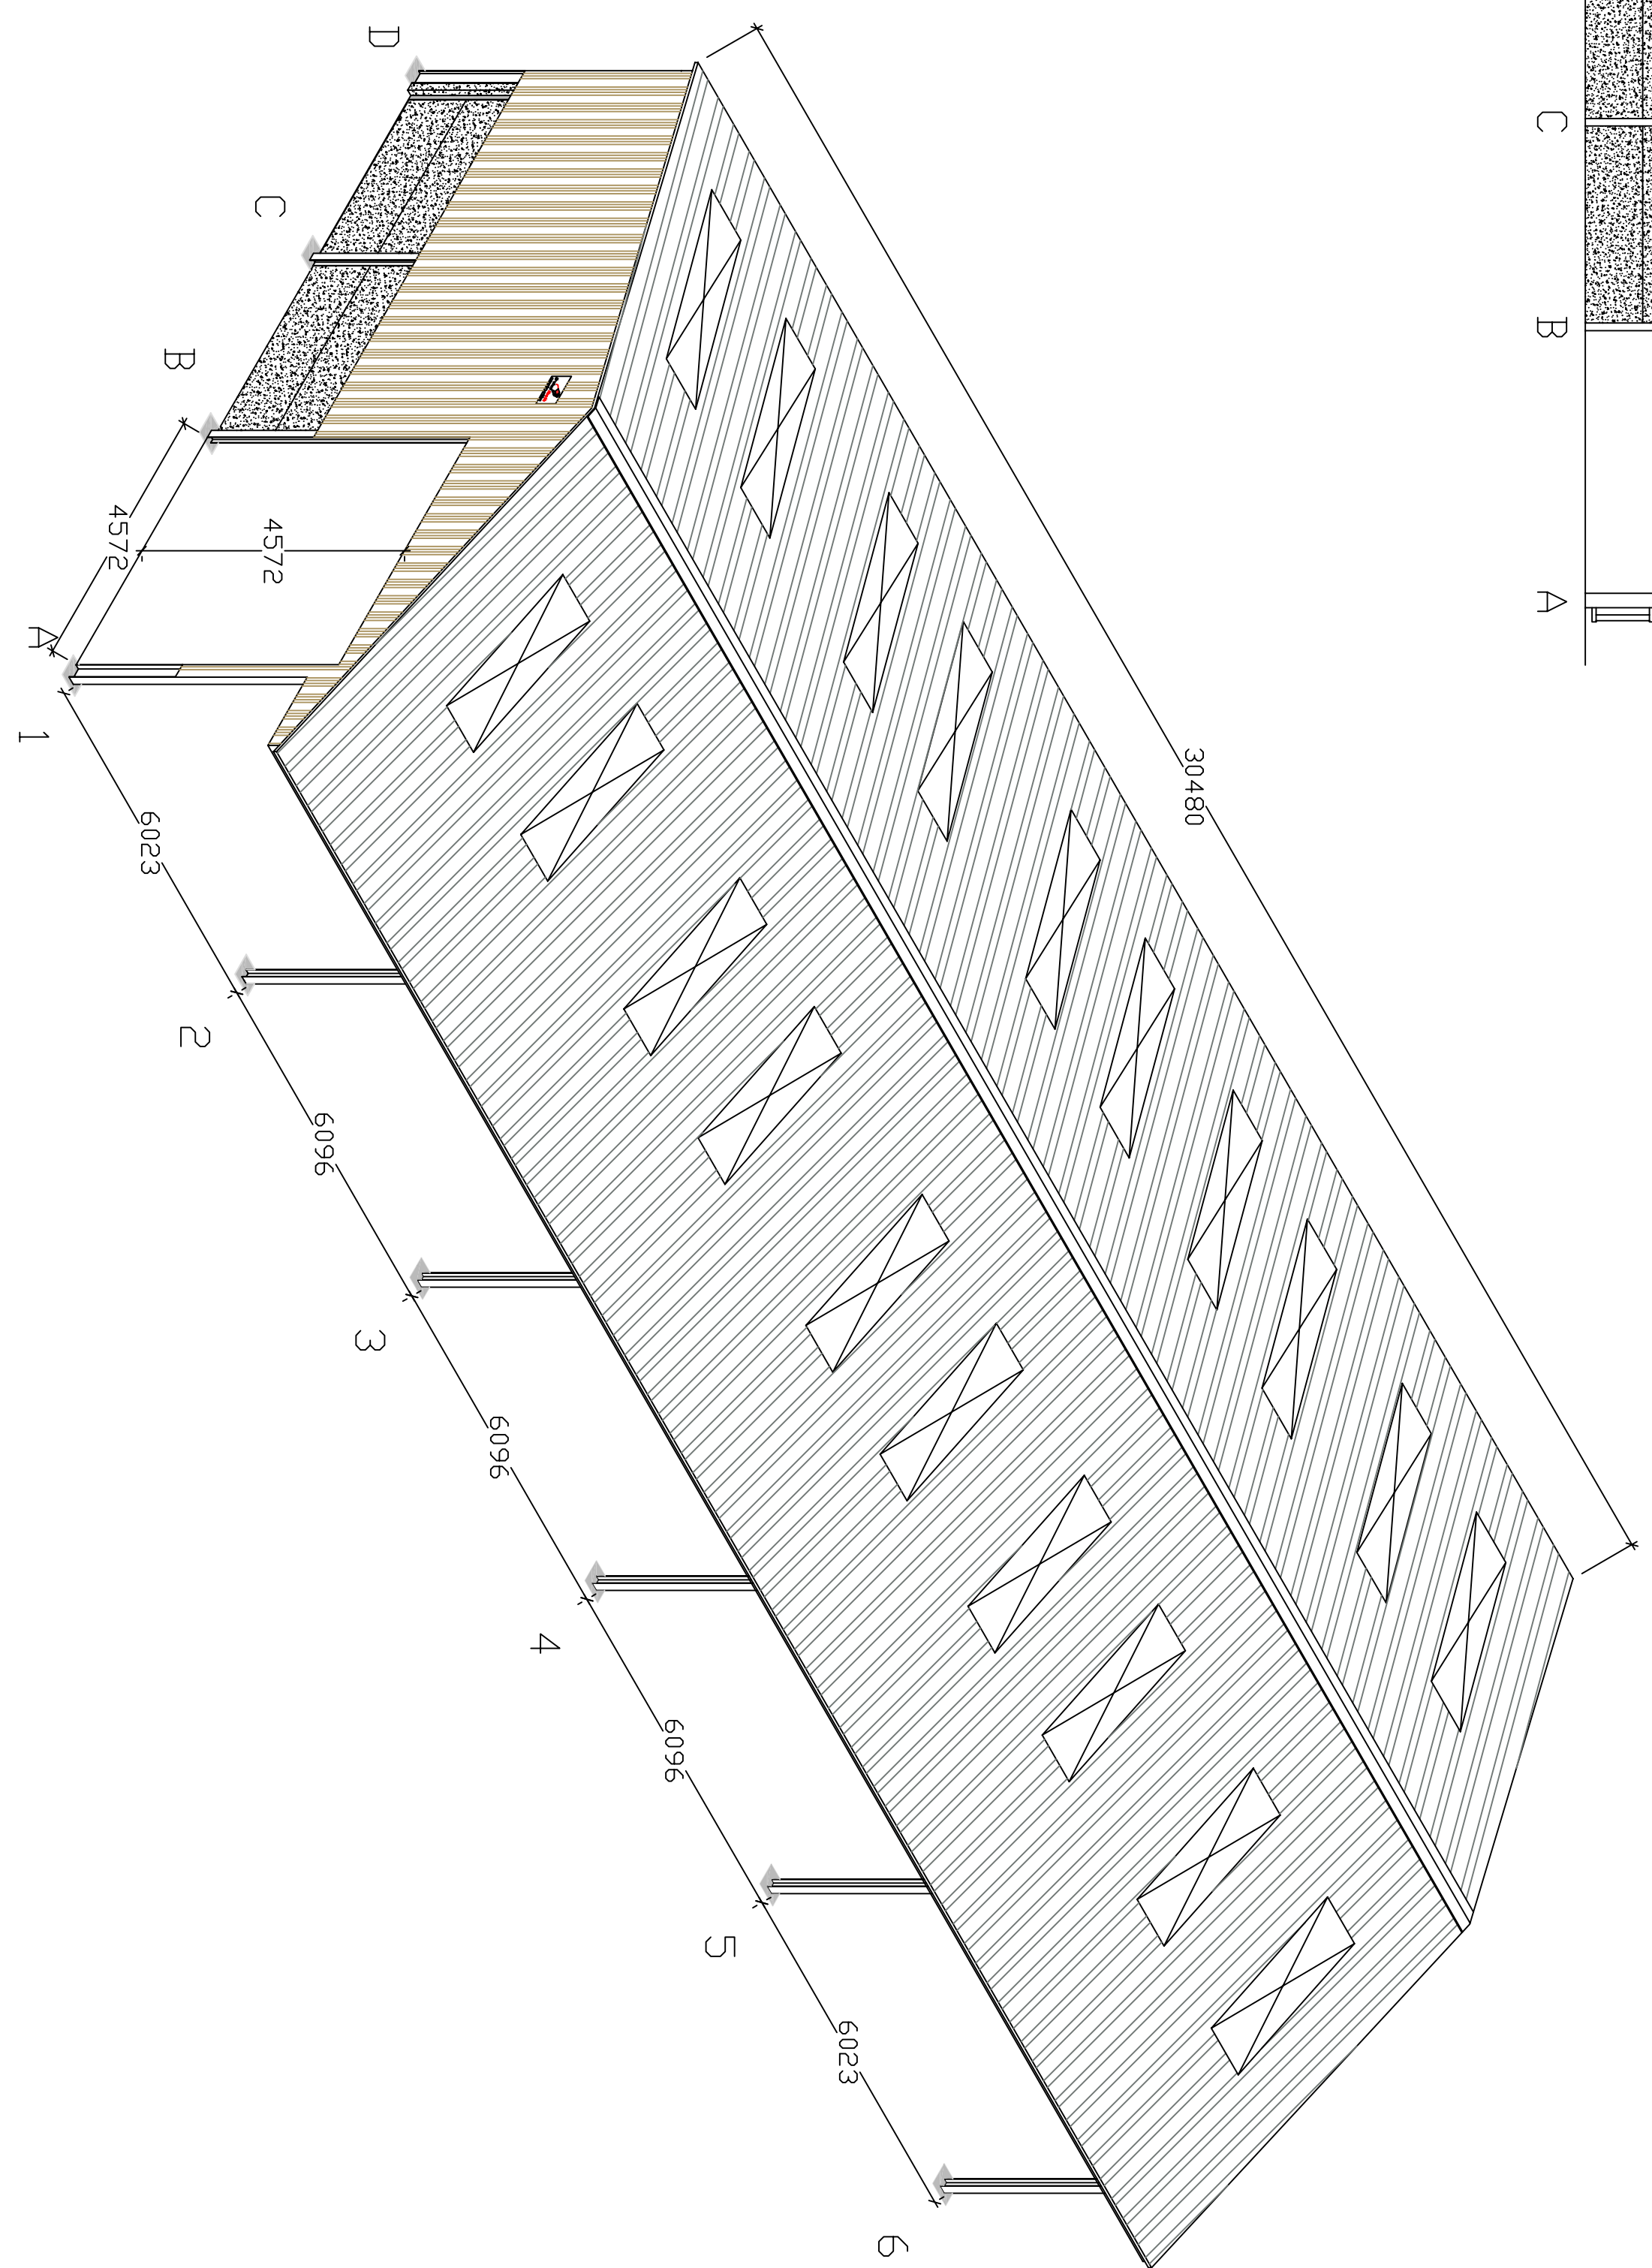
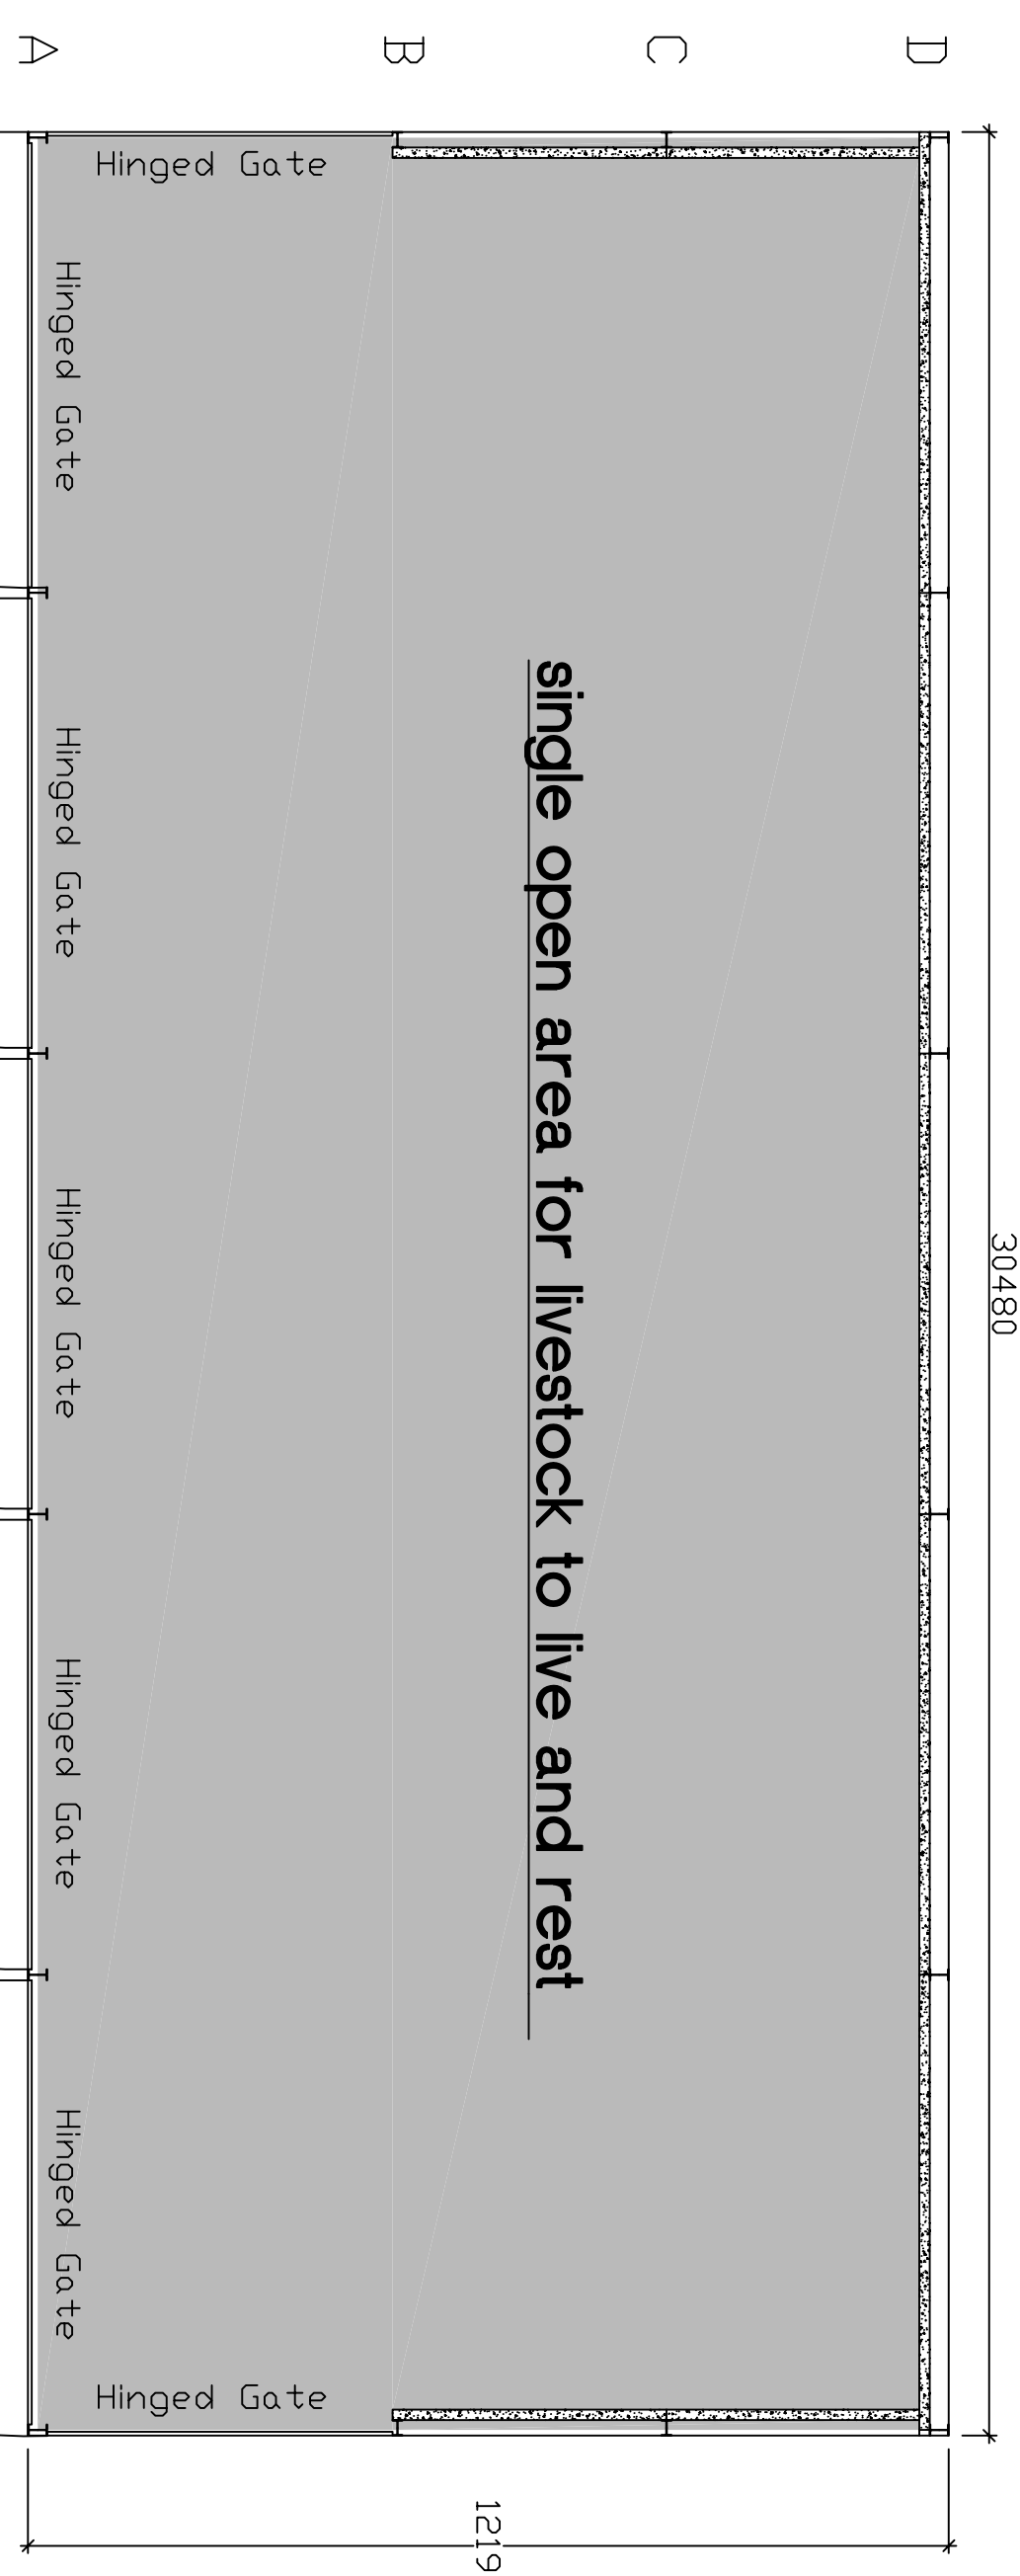
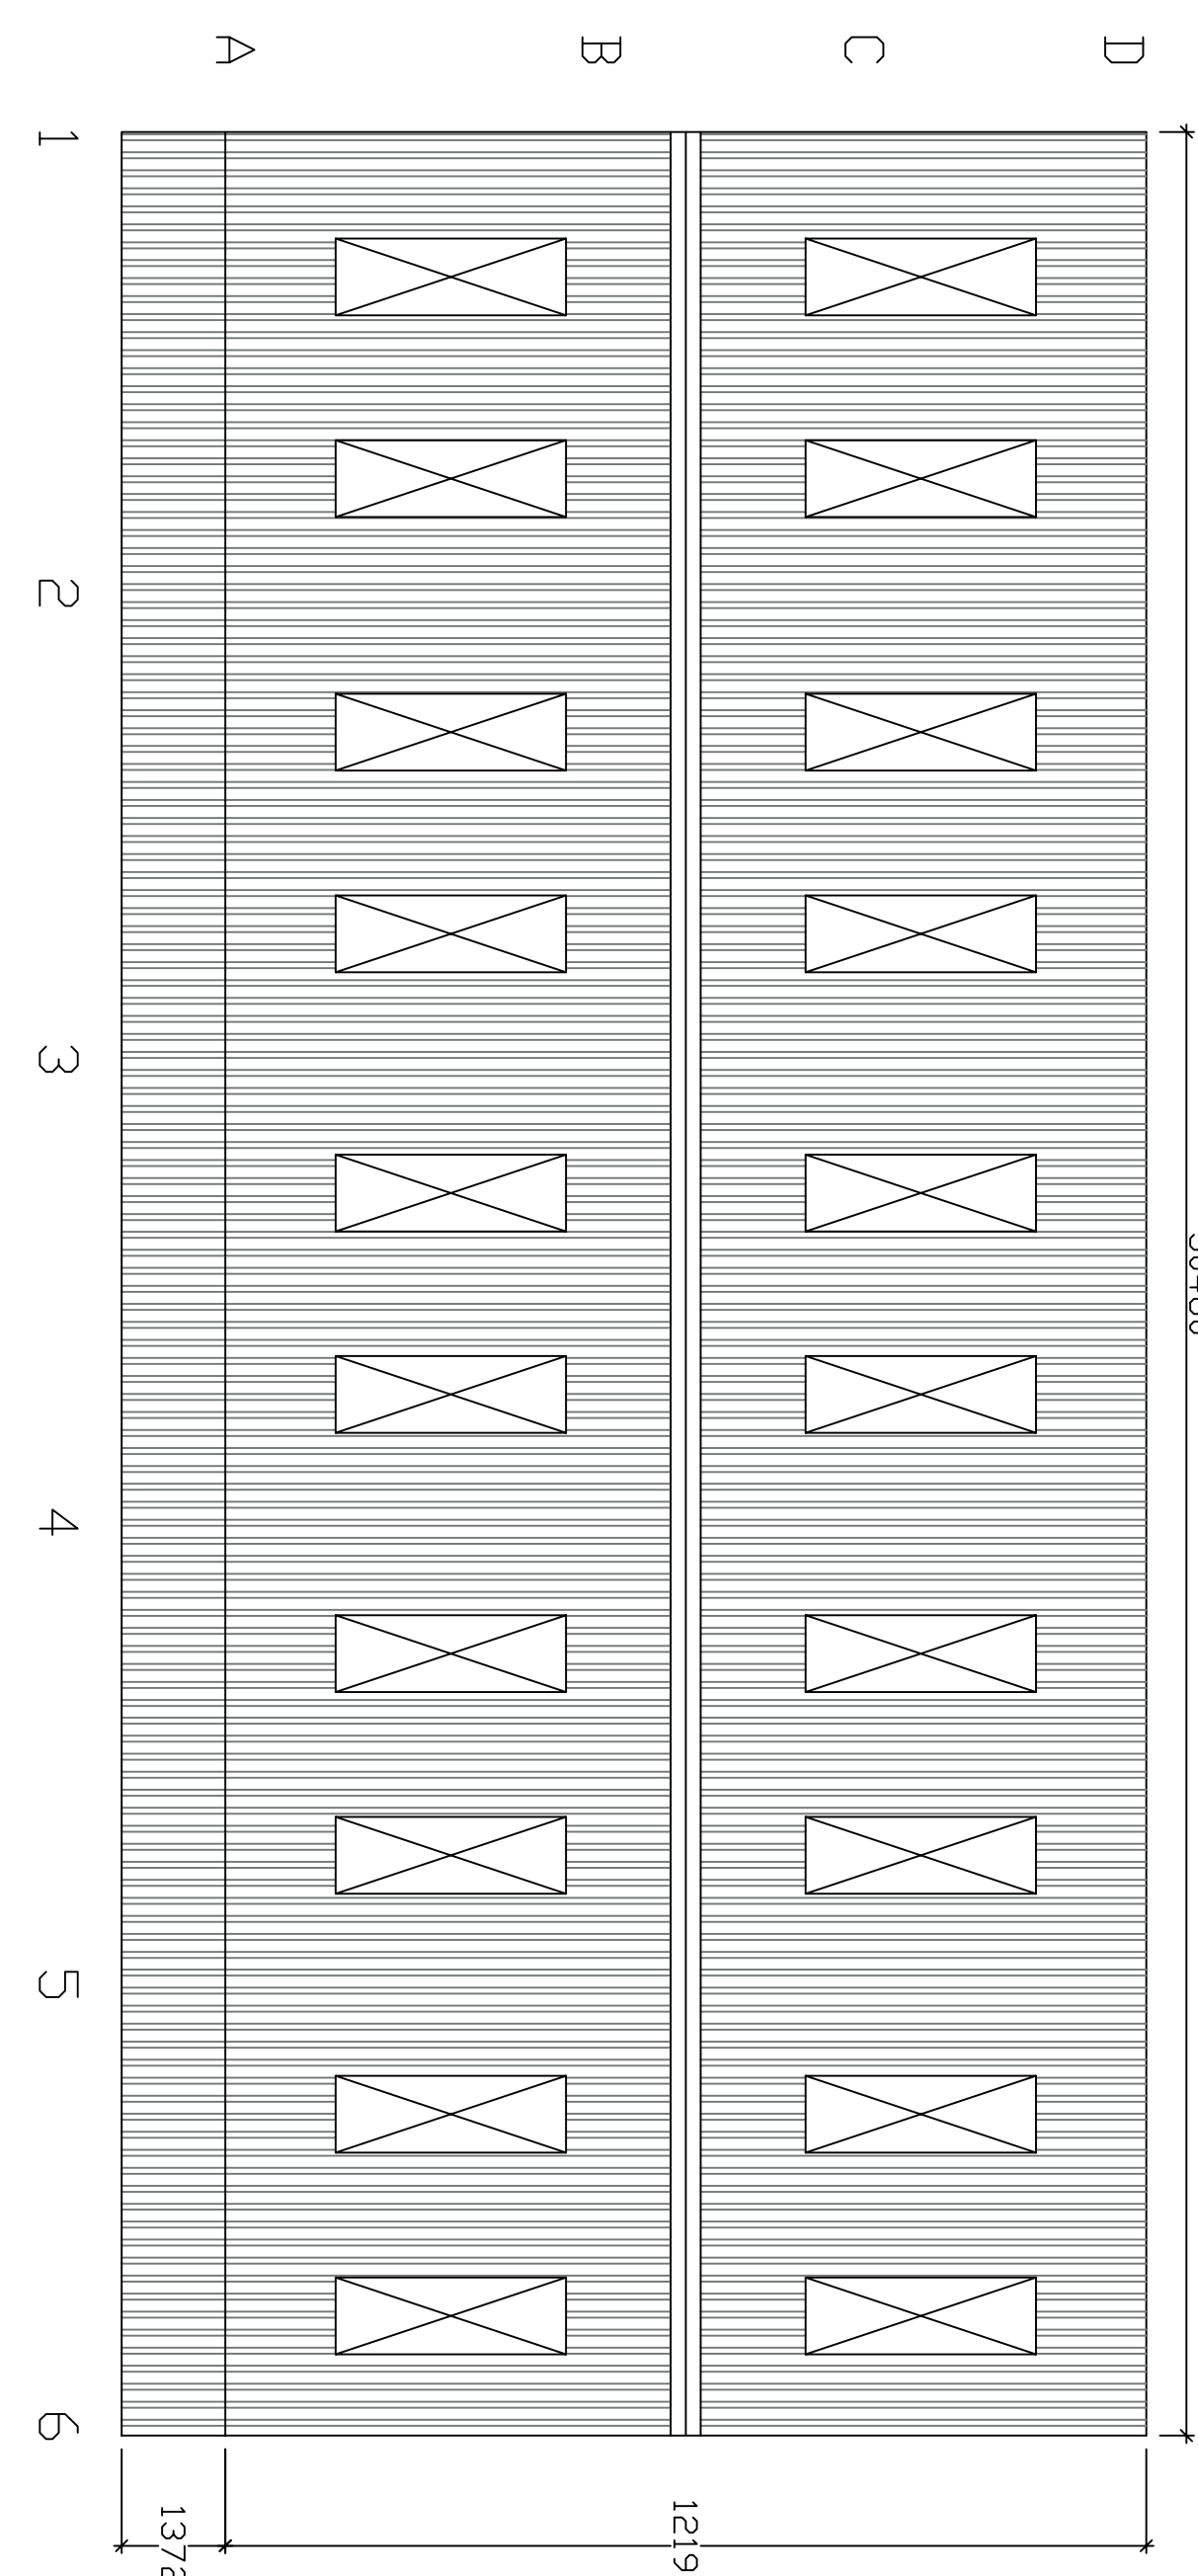
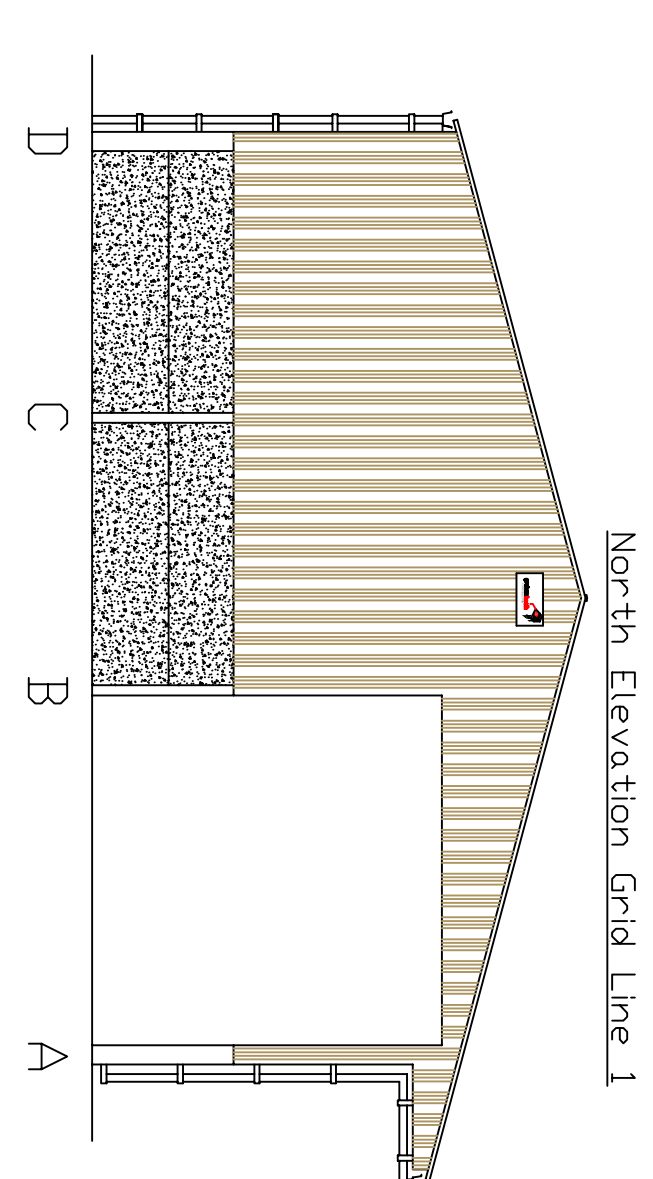
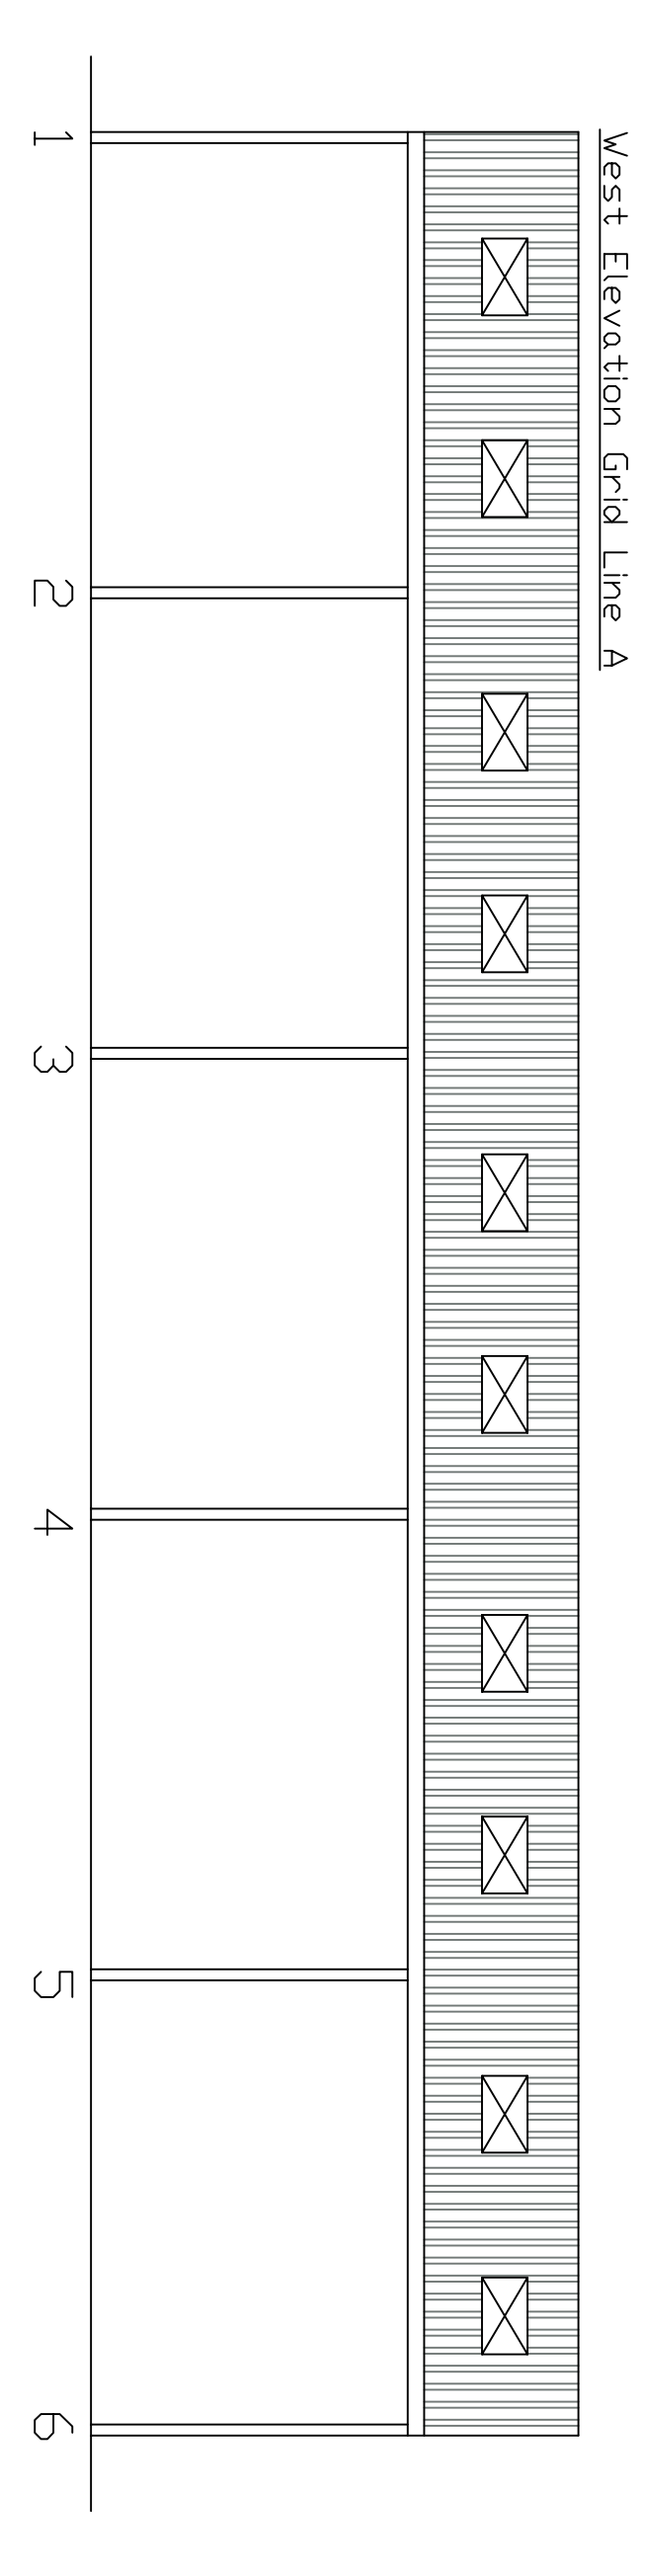
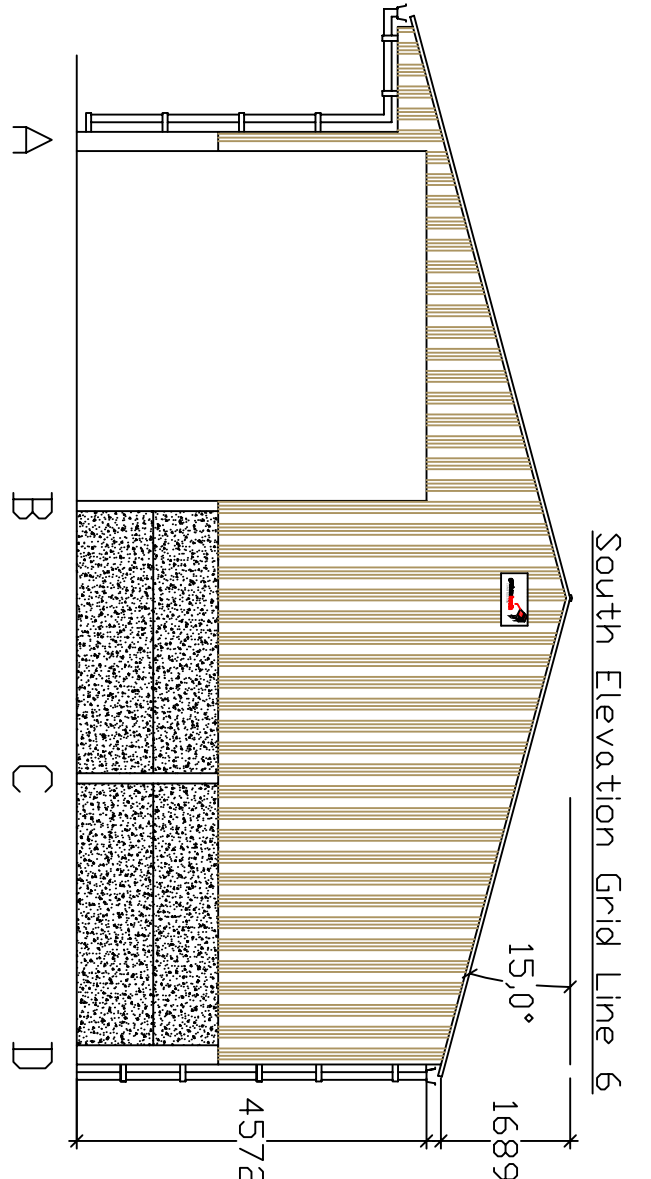
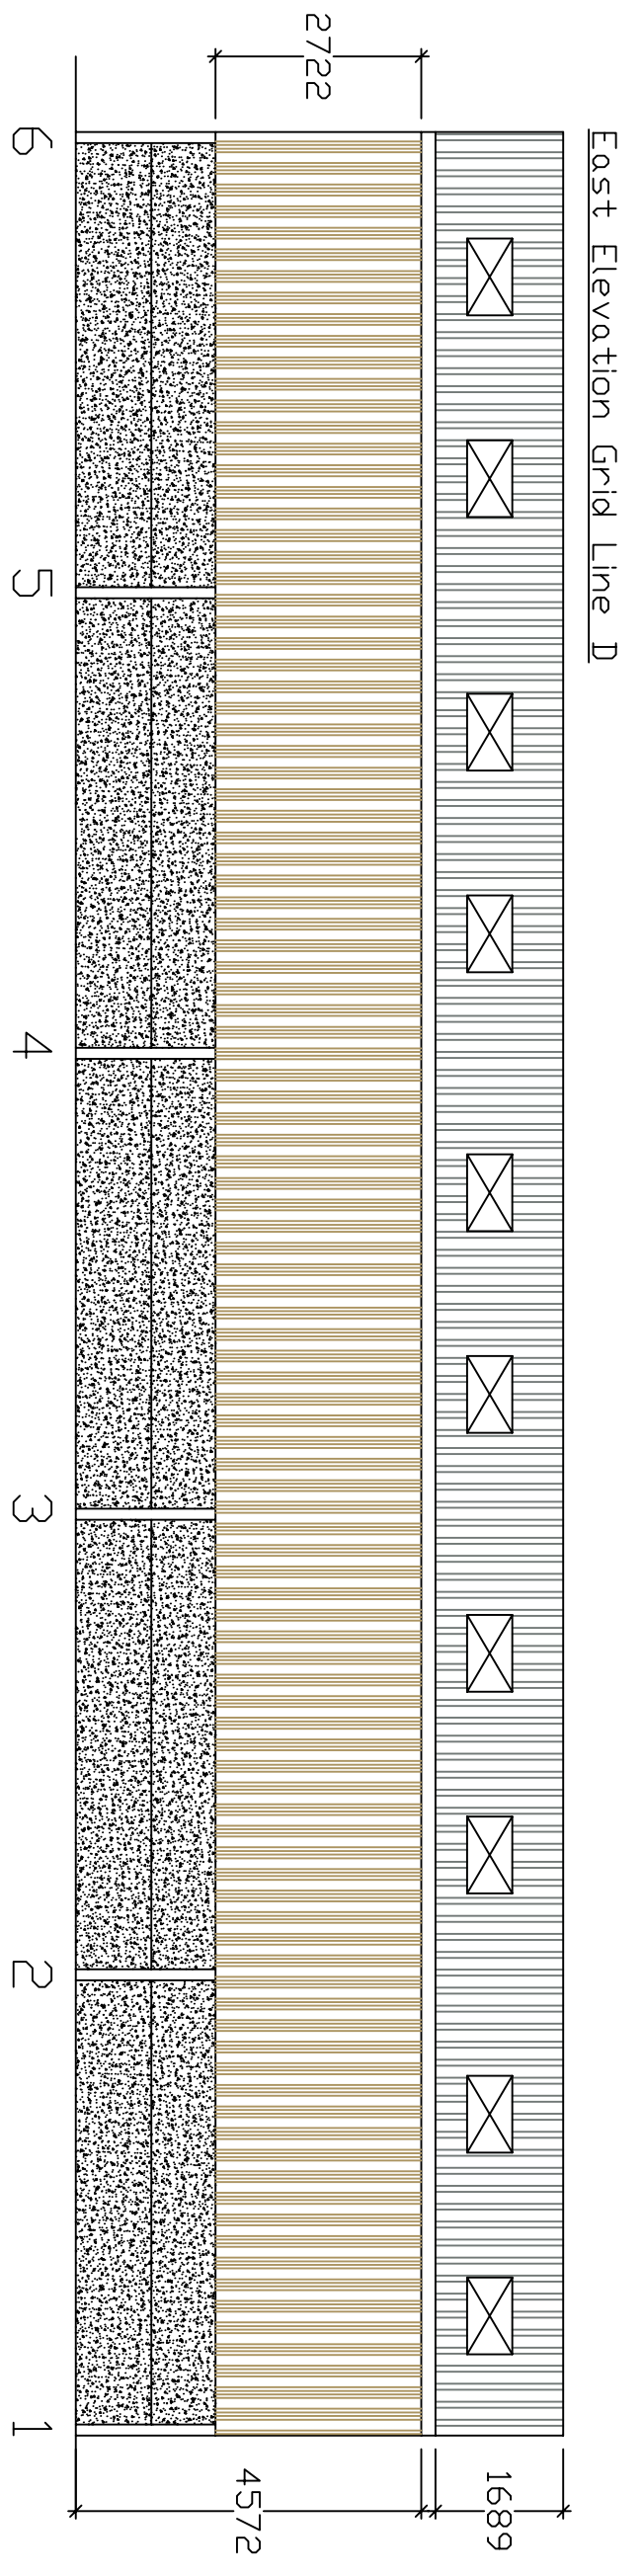


This Drawing is for Planning and Aesthetic purposes Only!
Sizes subject to change due to Structural Calculation
DO NOT INSTALL BASES TO THIS PLAN

CLIENT: Antony Adorian		Gibbons Mill Farm	
ADDRESS: The Haven		Blythburgh	
DRAWN BY: Jay Butler		R14/19/20	
PROPOSED: Agricultural		100'0" X 40'0" X 15'0"	
SIZE:		1/100	
SCALE:		DATE: 14/10/2026	
REV: B		14/10/2026	
Graham Heath Construction Ltd		Graham Heath Construction Ltd	
Station Road		Wrenbury Industrial Estate	
Wrenbury		Wrenbury	
Tel: 01270 781158		Tel: 01270 781158	
Fax: 01270 781165		Fax: 01270 781165	