

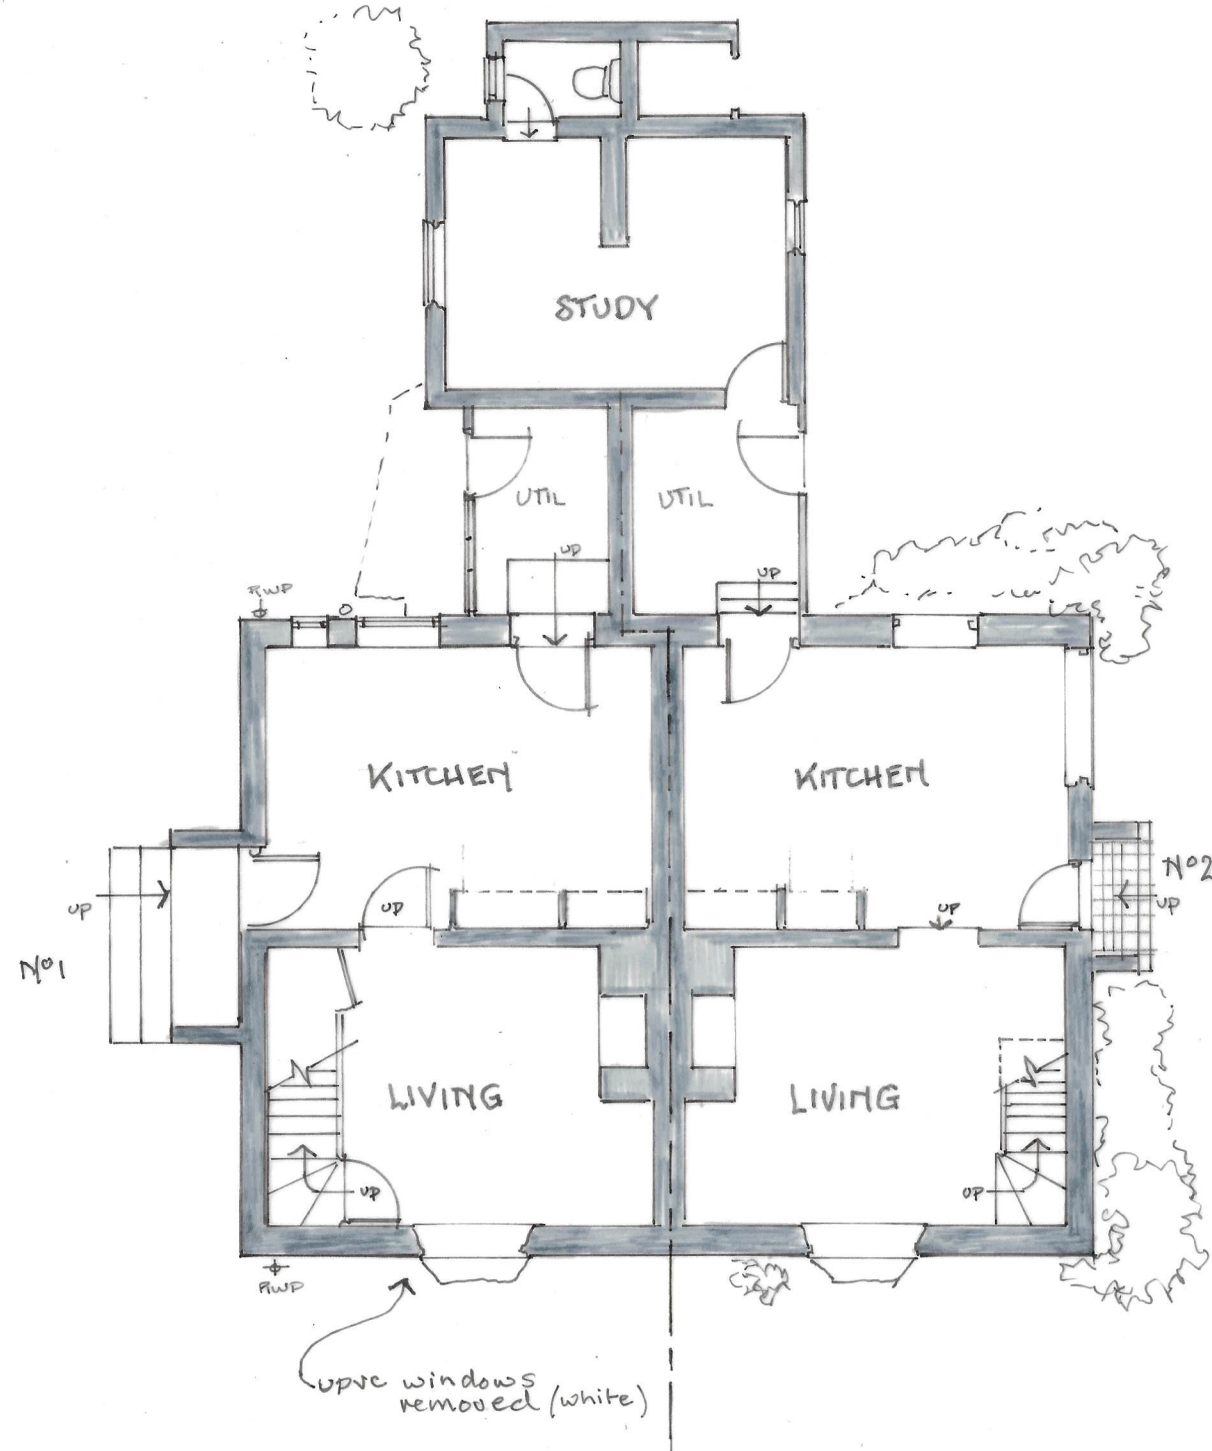


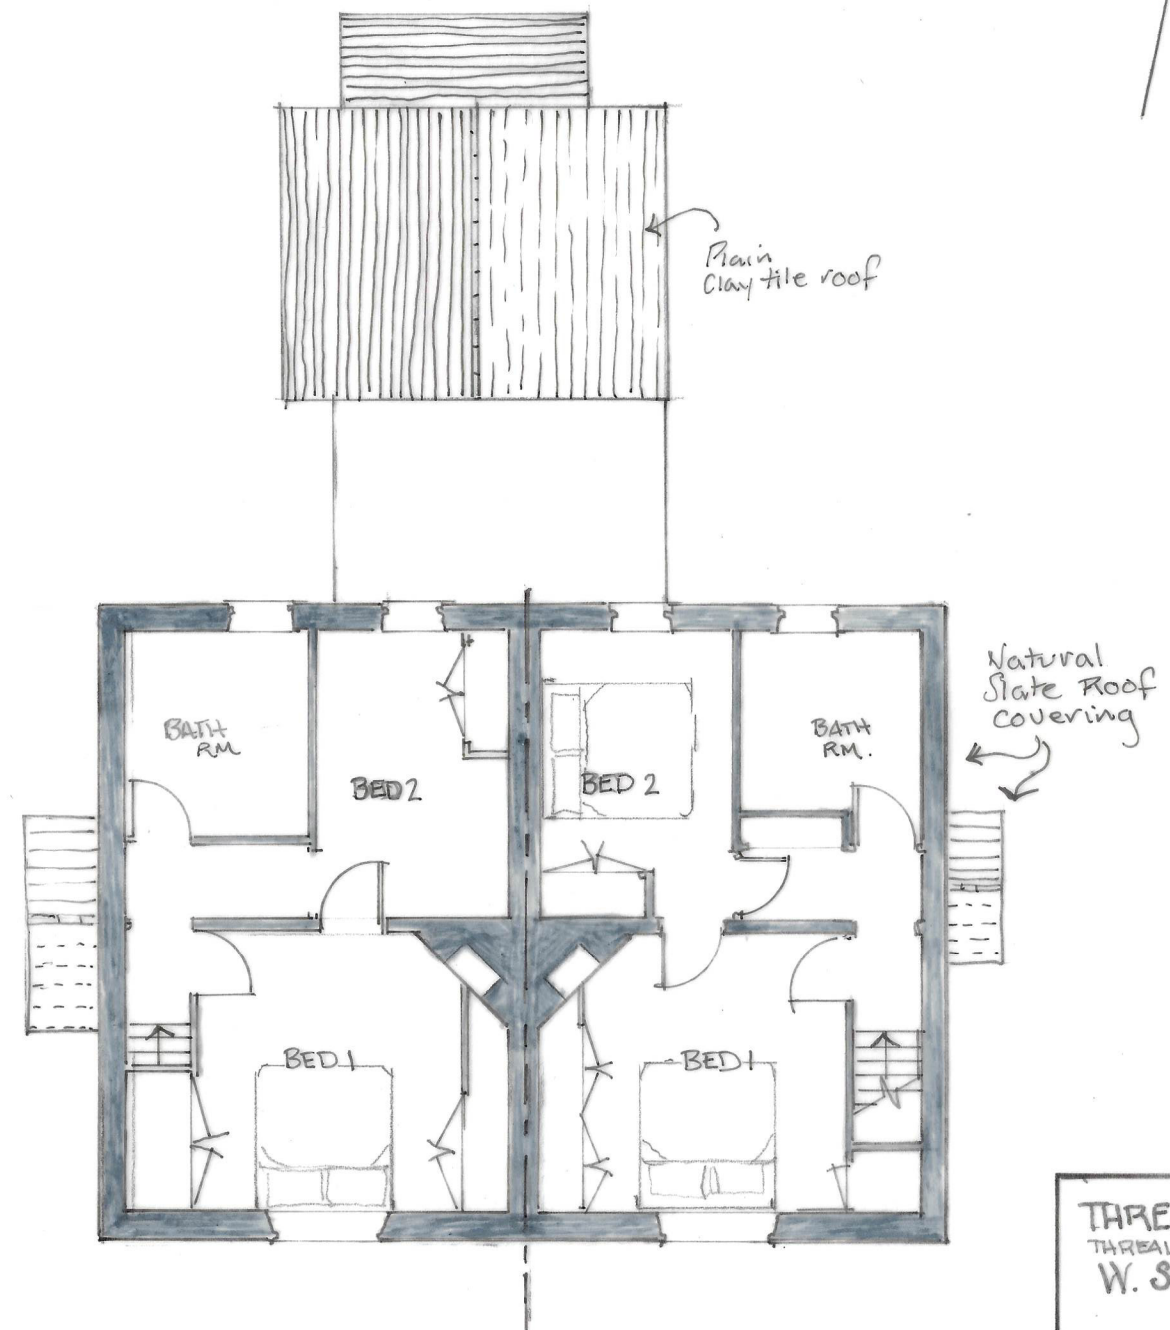

GROUND FLOOR PLAN

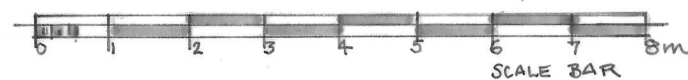

FIRST FLOOR PLAN 1:100

THREALS FARM COTTAGES
THREALS LANE · W. CHILTINGTON
W. SUSSEX · RH20 2RF

EXISTING COTTAGES

PLANS. 1:100
@ A3

O'BRIEN HOMES LTD
BOSHAM · WEST SUSSEX
Tel: 01243 574 455

DATE: OCT 2026 DWG# 2608 09