



1 Location Plan
1 : 1250

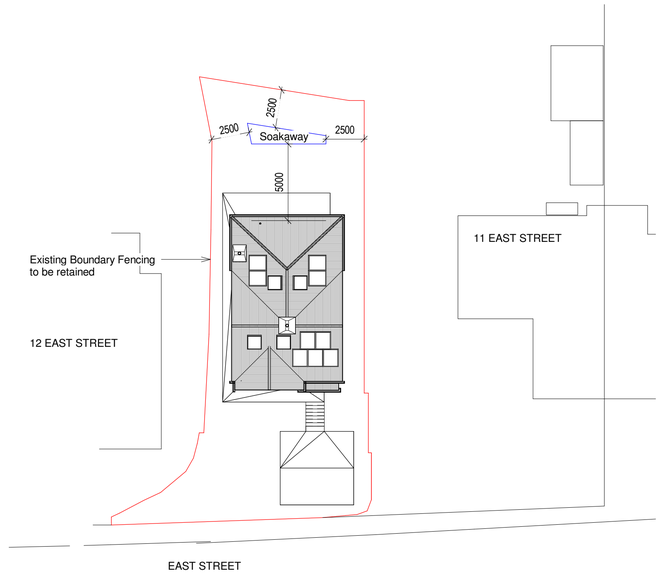


2 Site Plan
1 : 200

0 5 m 20 m

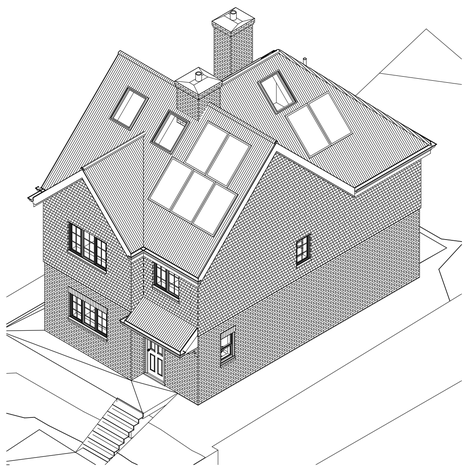

3 3D - Proposed 1

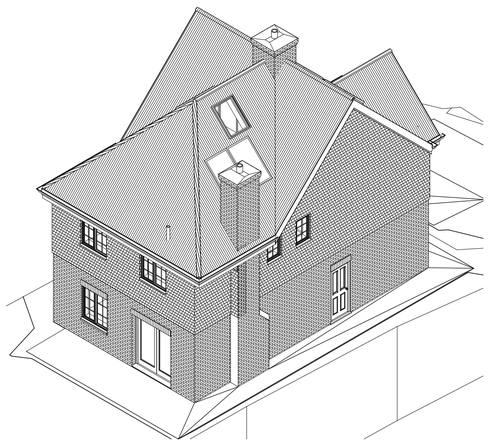

4 3D - Proposed 2

rev	description	drawn	checked	date
H	Revision 20	LDV	LDV	24/09/26
G	Revision 19	LDV	LDV	06/09/26
F	Revision 18	LDV	LDV	21/05/26
E	Revision 16	LDV	LDV	18/05/26
D	Revision 7	LDV	LDV	23/12/24
C	Revision 6	LDV	LDV	03/10/24
B	Revision 3	AK	LDV	02/10/23
A	Revision 1	AK	LDV	18/08/23

revisions

status: PRELIMINARY

This drawing is protected under The Copyright, Designs and Patents Act 1988. Do not scale. Figured dimensions only are to be taken from this drawing. All dimensions are to be checked on site before any work is put in hand. If in doubt, ASK.

LDV Architecture
39 PLOVERS ROAD
HORSHAM, WEST SUSSEX
RH13 5PD.

TELEPHONE + 44 (0)1403 541 586

EMAIL INFO@LDVARCHITECTURE.CO.UK

client: Mr & Mrs KEENE

project: 11 EAST STREET

title: LOCATION AND SITE PLANS

scale: As indicated @ A1

date: 18/08/23

drawn: LDV

checked: LDV

job no: P2319

drawing no: (01)-001

revision: H