


Copyright of this drawing is the property of Urban Edge Architecture Limited. It must not be reproduced or amended nor used in the execution of any works whether in conjunction with the proposed works for which it is prepared or otherwise without the express consent in writing of Urban Edge Architecture Limited.

Urban Edge Architecture Limited
One Scougate Mews, Scougate,
Stamford, Lincolnshire, PE9 2PX.

Tel: +44 (0)1780 755 665
Fax: +44 (0)1780 755 360

THIS DRAWING IS FOR PLANNING ONLY AND IS NOT TO BE USED FOR
TENDER OR CONSTRUCTION

DRAWING TO BE READ IN COLOUR

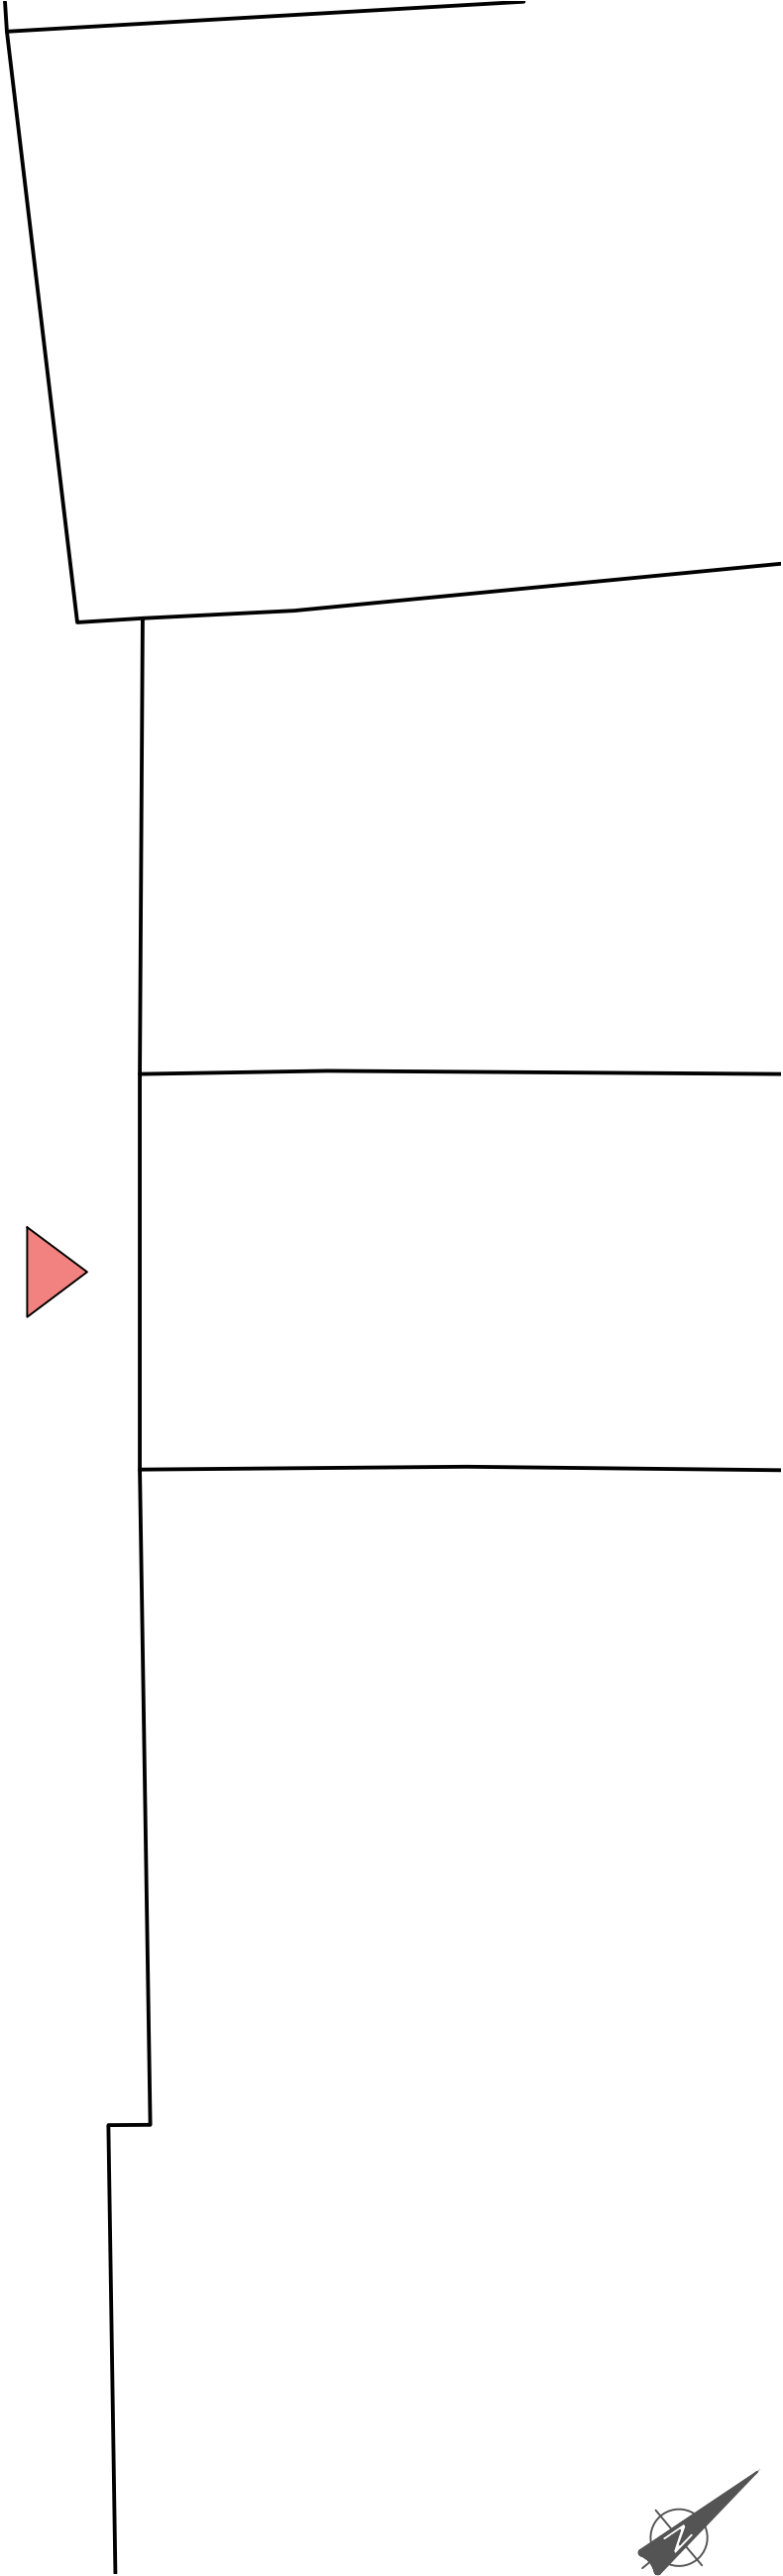

TO SWAN WALK
SHOPPING CENTRE
WEST STREET ENTRANCE


TO BISHOPRIC
FOOD & BEVERAGE, RETAIL

WEST STREET



TO HISTORIC CENTRE
CARFAX, MARKET SQUARE,
CAUSEWAY

TO THE FORUM
RETAIL, OUTDOOR EVENTS

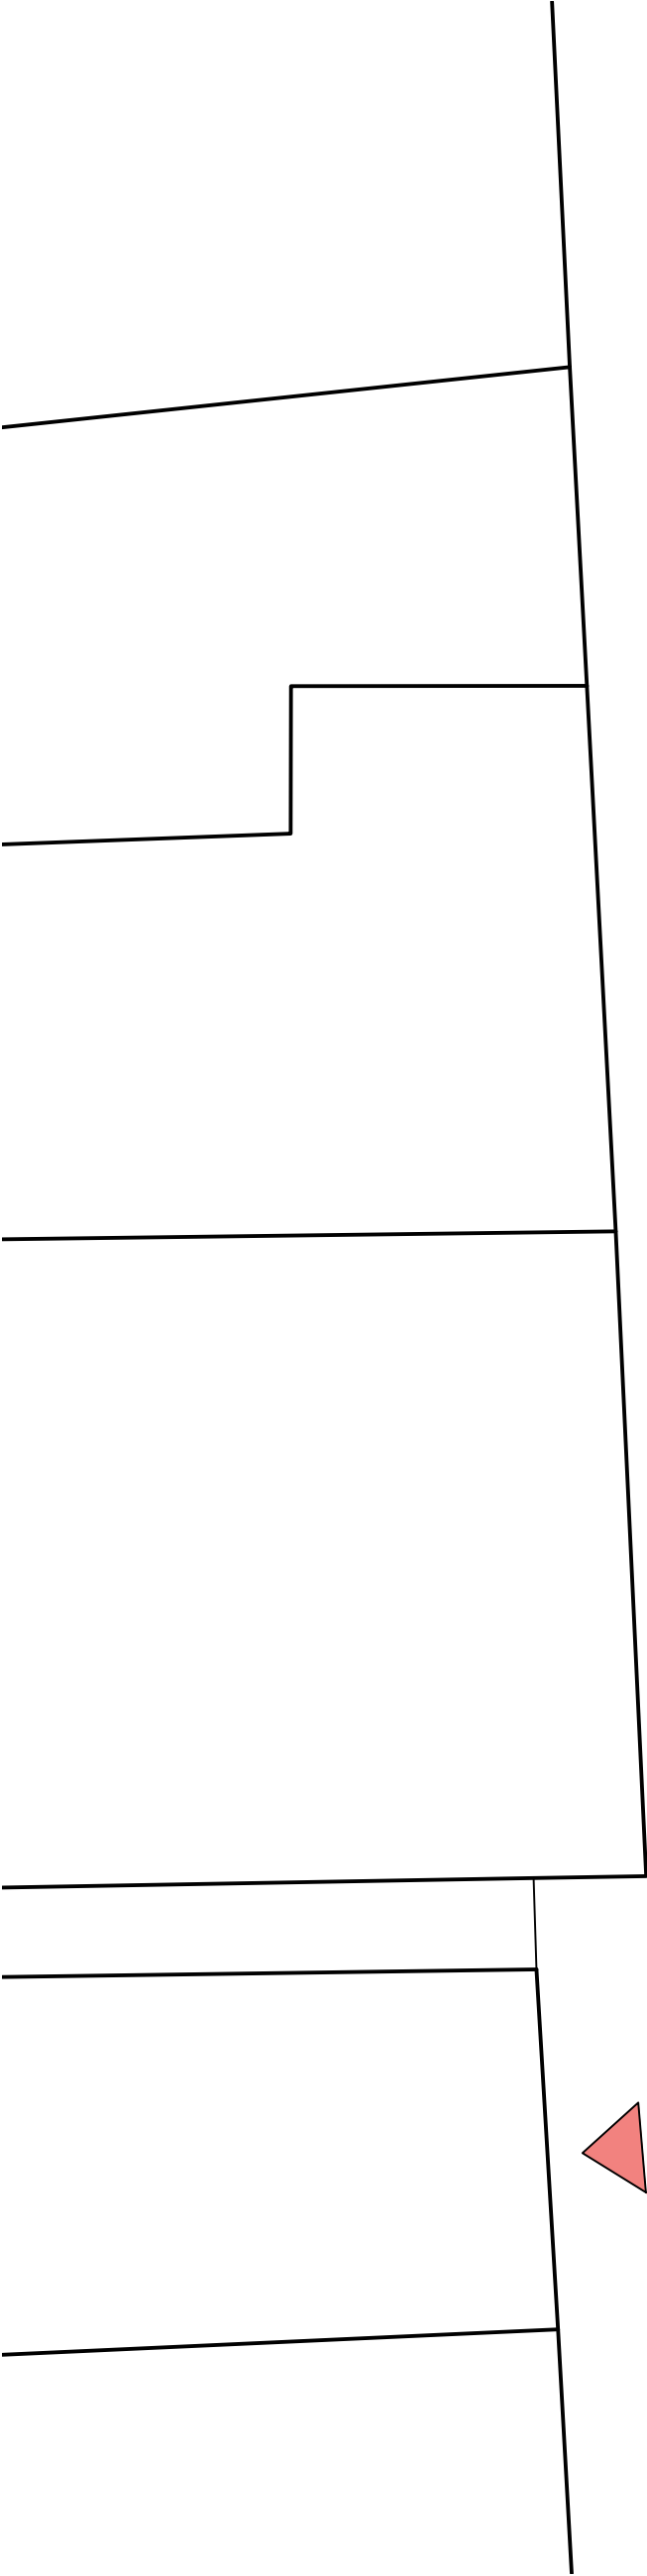

SCALE 1 : 100
SCALE 1 : 1
0m 1m 2m 4m 6m 8m 10m
0mm 10mm 20mm 40mm 60mm 80mm 100mm

P00	FOR PLANNING	AS	20/08/25
Ref No	Description	Drawn By	Date
URBANEDGE architecture / landscape / masterplanning			
Client			
HATHAWAY OPPORTUNITY FUND GENERAL PARTNER LTD c/o CUBE ADVISERS LTD			
Project			
SWAN WALK SHOPPING CENTRE HORSHAM			
Drawing			
WEST STREET ENTRANCE ENHANCEMENT SIGNAGE TOTEM PROPOSED PLAN			
Issue Record			
Urf No	Scale	Date	Drawn Status Revision
2878	1:100@A3	AUG 25	AS - P00
Project Organisation - ValueProgram - Level Type - Role - Number			
2878-URB-WS-00-DR-A-208150			