MapServe®

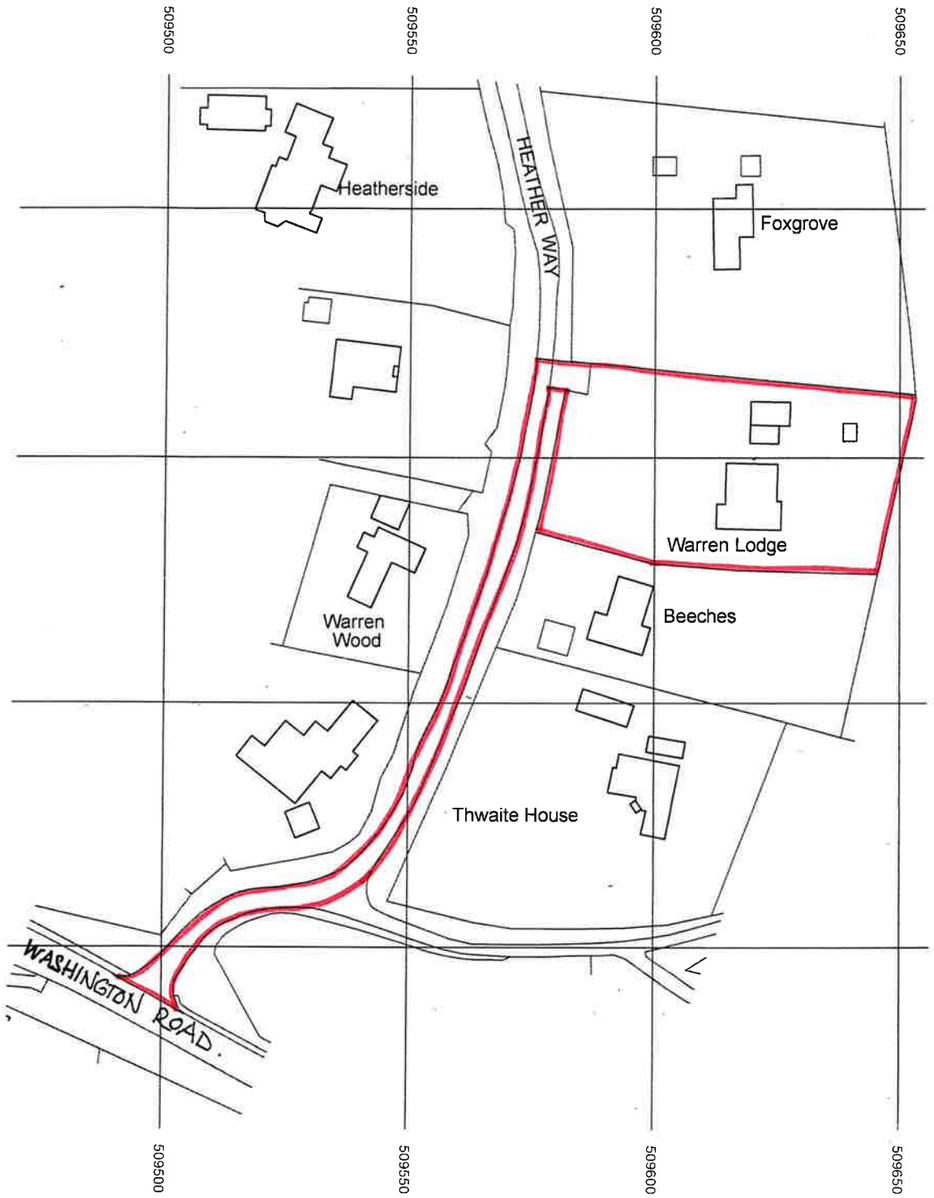

LOCATION PLAN 1:1250

EXISTING

© Crown copyright 2024 Ordnance Survey 100053143

© Crown copyright 2024 Ordnance Survey 100053143

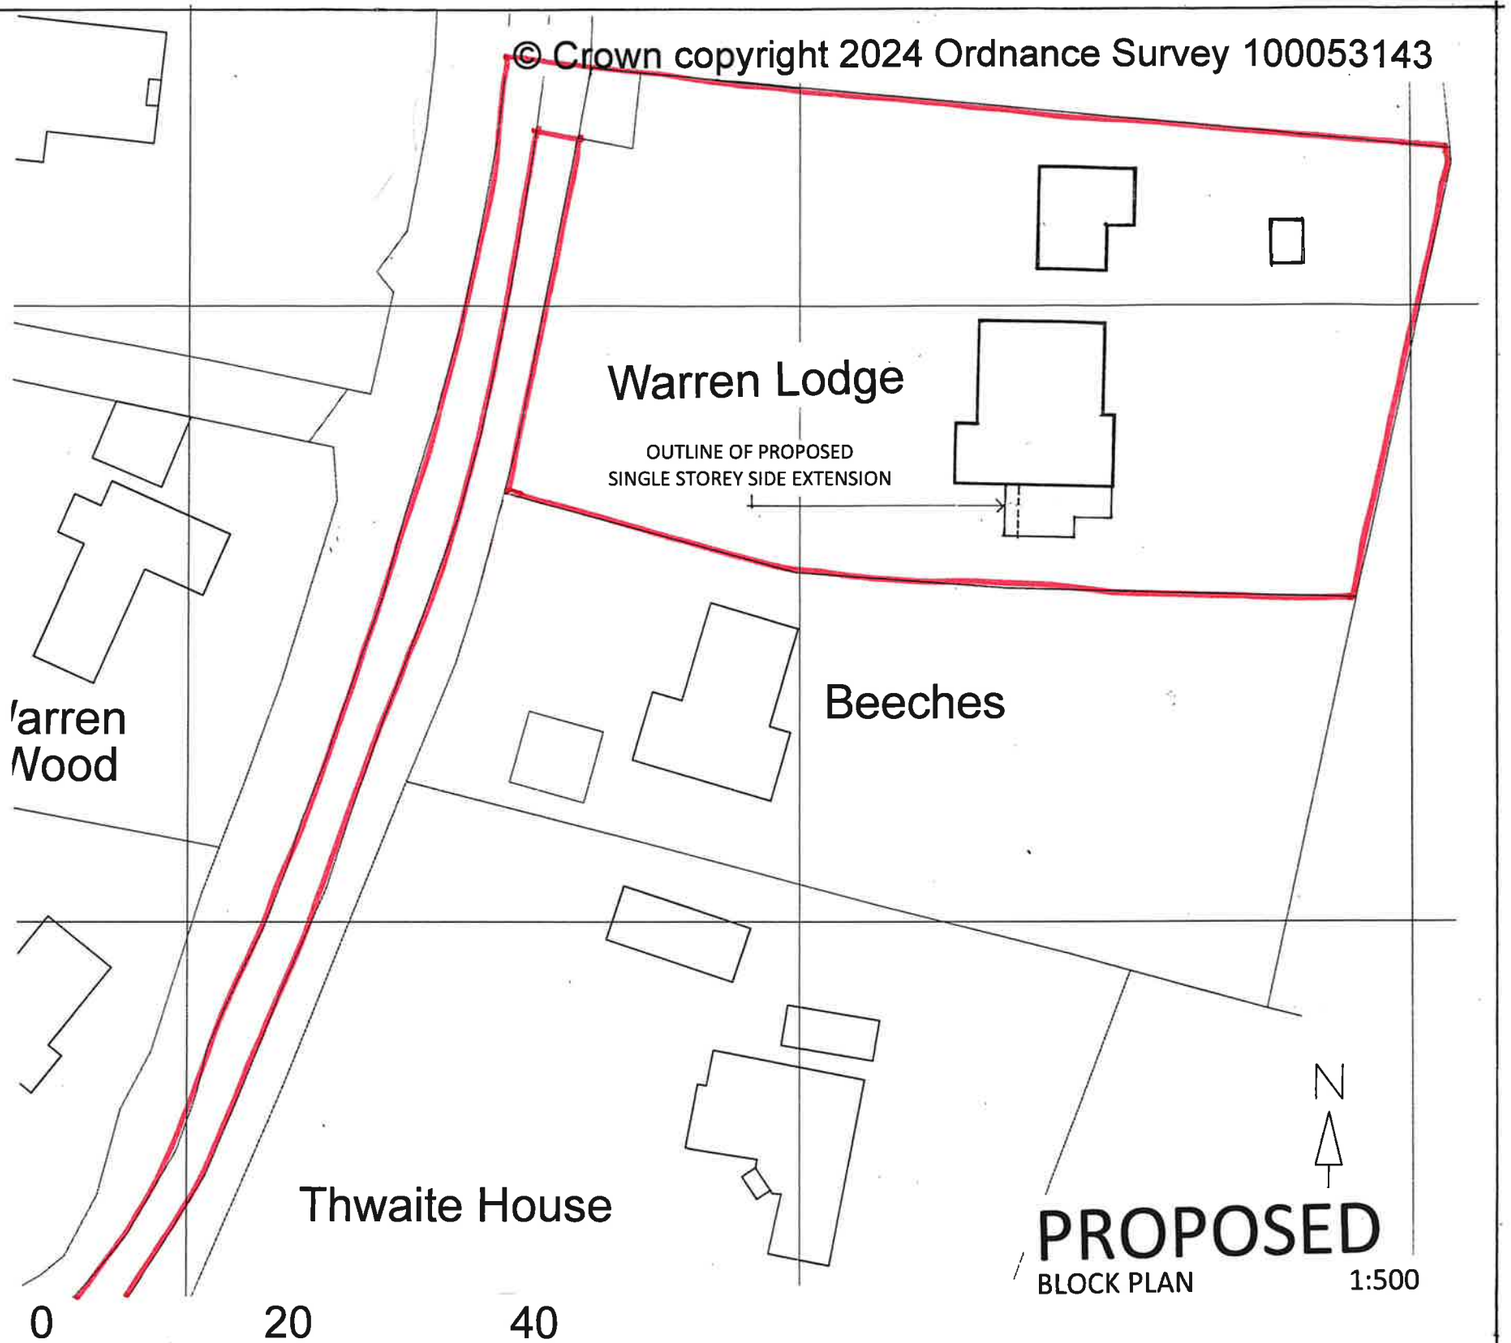

PROPOSED

BLOCK PLAN 1:500

JOB:	ALTERATIONS AND SINGLE STOREY SIDE EXTENSION	DWG. TITLE:	LOCATION PLAN AND BLOCK PLAN
SITE ADDRESS	WARREN LODGE HEATHER WAY STORRINGTON WEST SUSSEX RH20 4DD	SHEET SIZE	A3
		SCALE:	1:1250 & 1:500
		REFERENCE:	BATES. WL. RH20 4DD
		DRAWING:	1A