


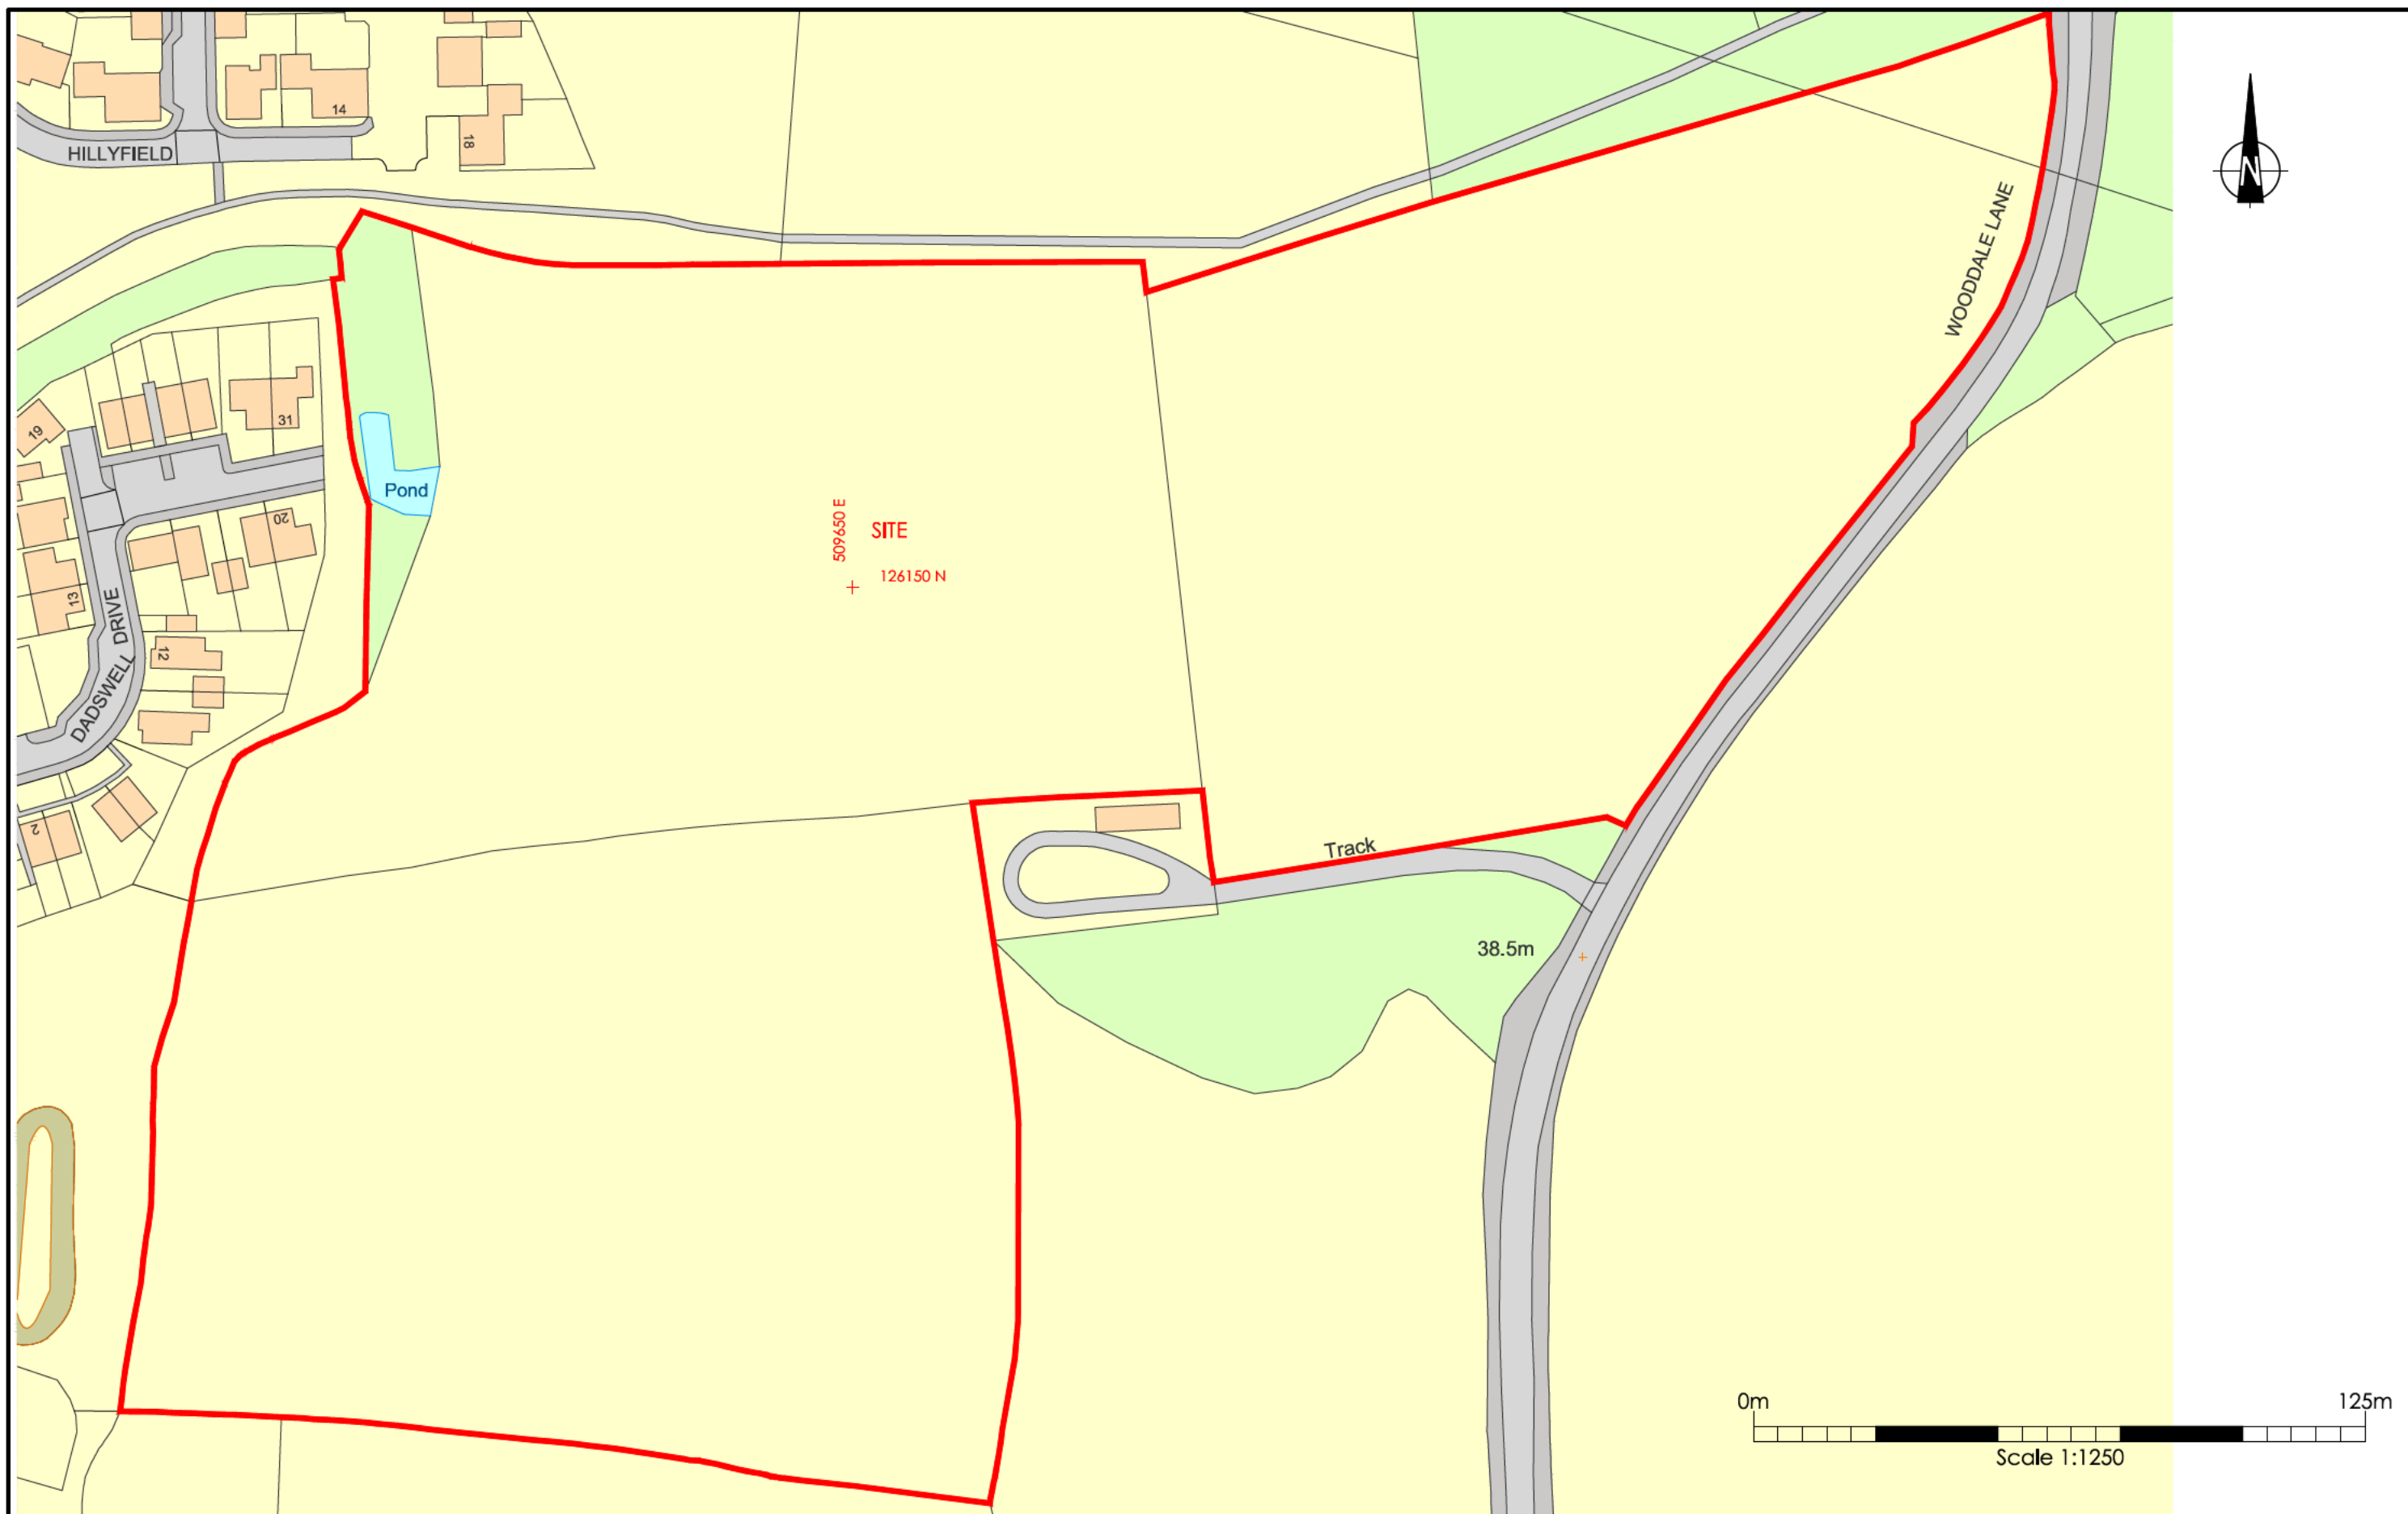

PLAN REFERRED TO IN THE VARIATION OF THE APPOINTMENTS
OF ICOSA WATER SERVICES LIMITED AND SOUTHERN WATER
SERVICES LIMITED,
AS WATER UNDERTAKERS, MADE BY THE WATER SERVICES
REGULATION AUTHORITY ON

31 March 202

tds
technical & development services
Technical & Development Services (Southern) Ltd
Hreed House, 54 Queen Street
Horsham, West Sussex, RH13 5AD
Tel 01403 276 888

File: DADSWELL DRIVE, BILLINGSHURST,
REDHILL, RH14 9YX
WATER AREA SERVICE PLAN
SCALE 1:1250

Drawing Number: 25-018/WSA/01
Rev: B