
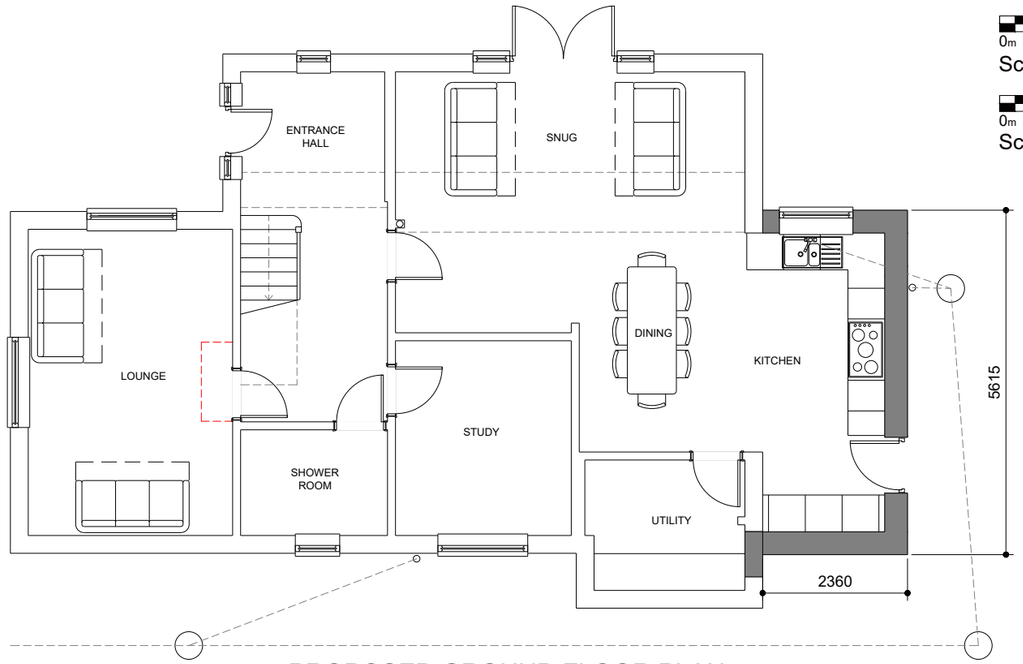



PROPOSED GROUND FLOOR PLAN

0m 1m 2.5m 5m
Scale 1:100


0m 5m 12.5m 25m
Scale 1:500

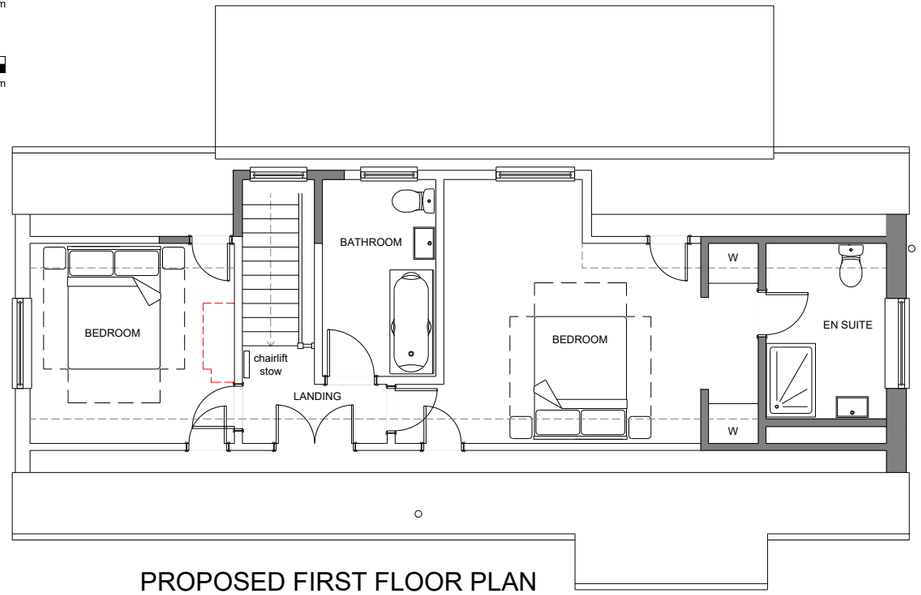

PROPOSED FIRST FLOOR PLAN

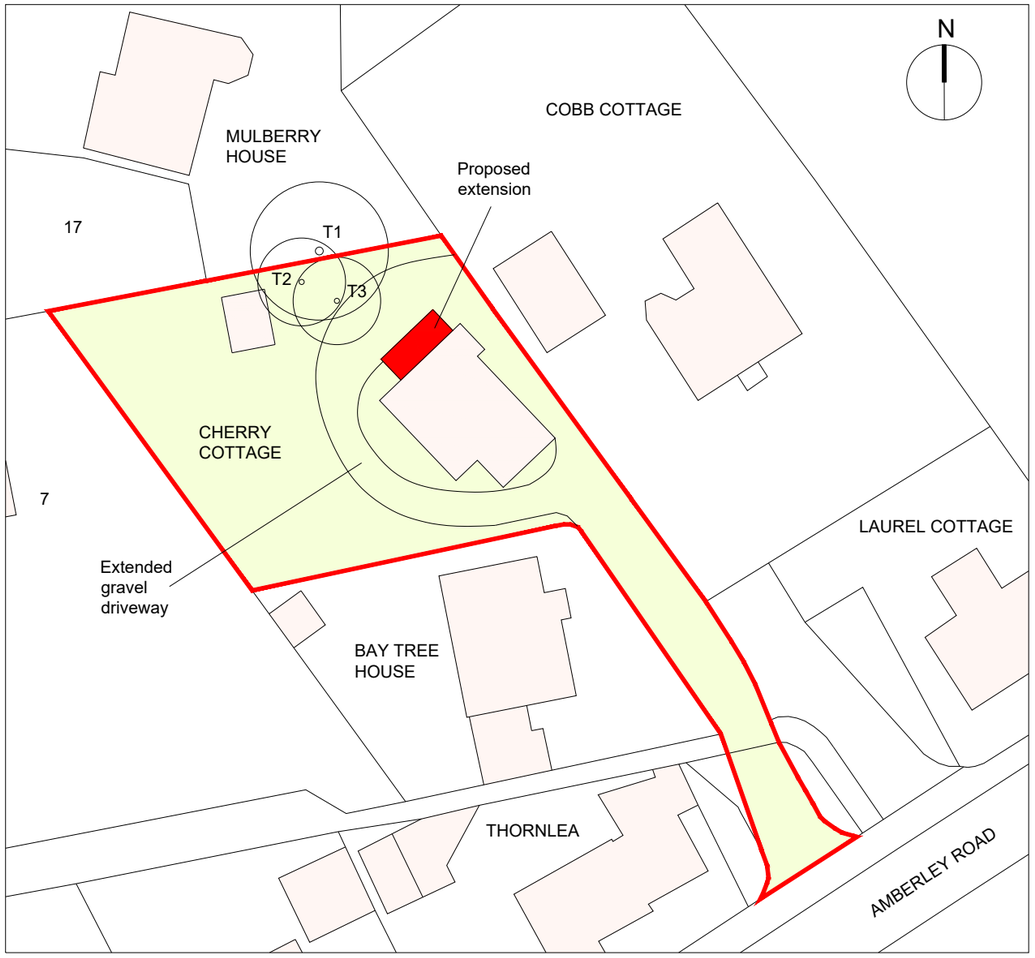

PROPOSED BLOCK PLAN (1:500)

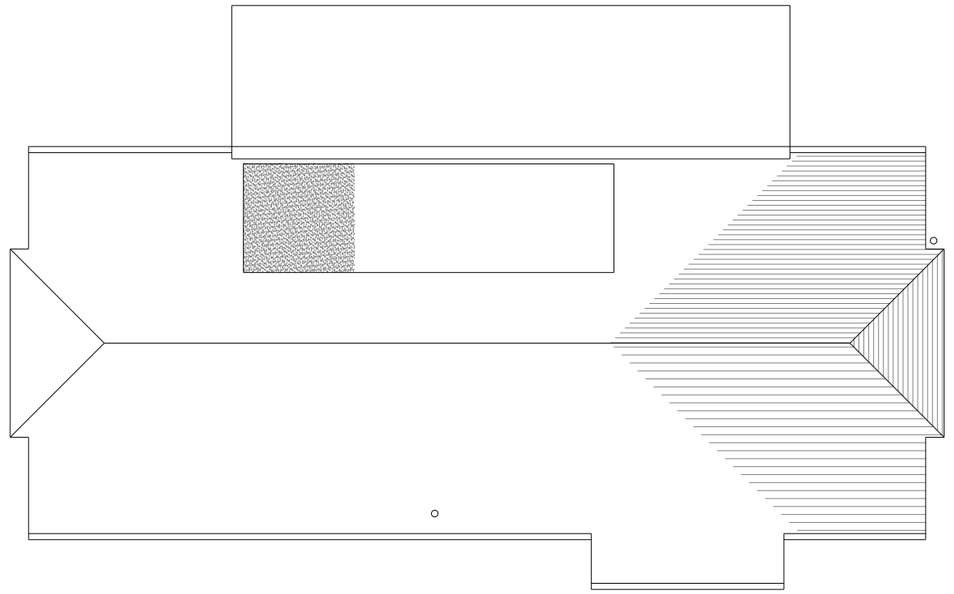

PROPOSED ROOF PLAN

mark alford design architecture
Heatherlands Bracken Lane Storrington West Sussex RH20 3HS
T: 01903 740033 E: office@markalforddesign.com

client: MR and MRS FIELDING SMITH

project title: CHERRY COTTAGE, STORRINGTON
PROPOSED ALTERATIONS

drawing title: PROPOSED PLANS

drawn by: MSA date: APR 24 scale: 1:100 / 1:500 @ A3

issue status: FOR PLANNING APPROVAL

drawing number: **24525 / P102** revision:

This drawing may not be used or reproduced without written consent. Copyright reserved
No dimensions to be scaled from this drawing except for Planning purposes.