
0m 1m 2.5m 5m


Scale 1:100

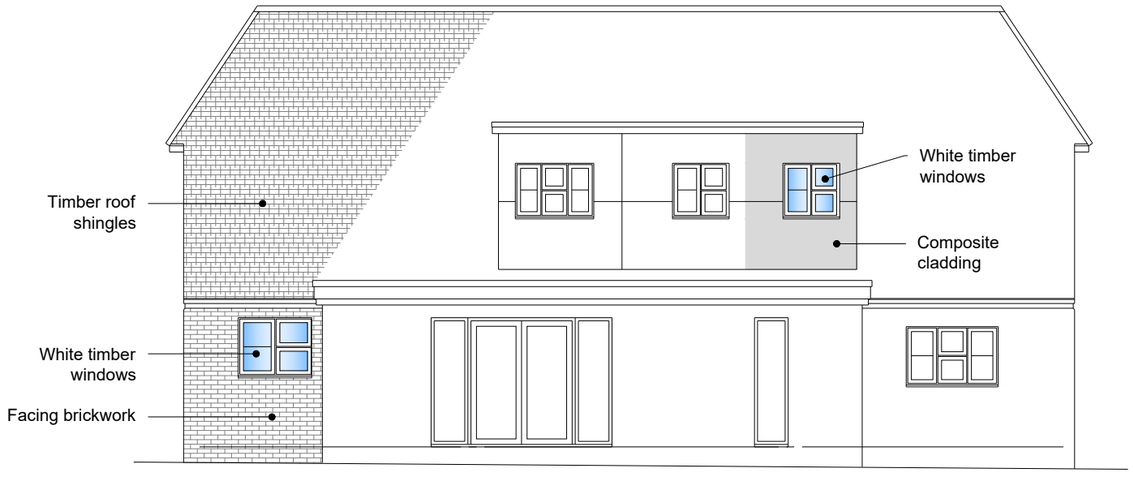



PROPOSED FRONT ELEVATION




PROPOSED SIDE ELEVATION

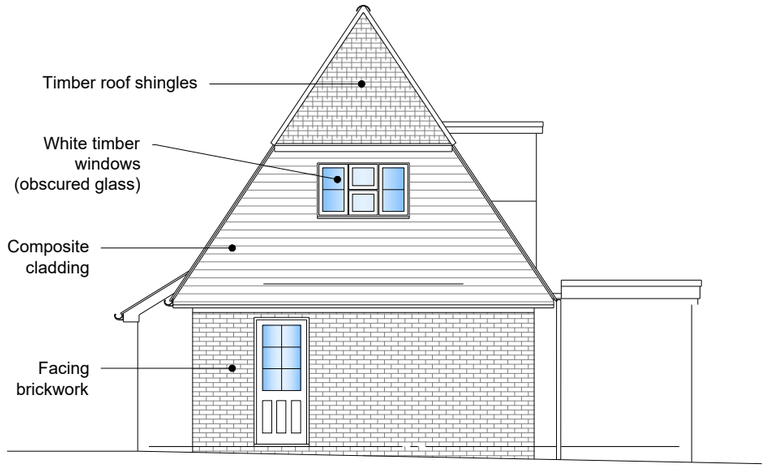


PROPOSED REAR ELEVATION

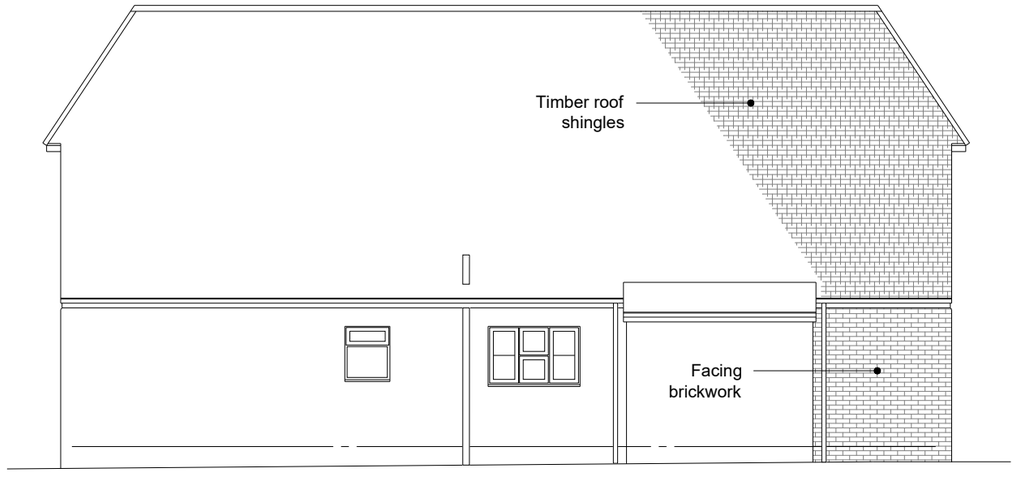


PROPOSED SIDE ELEVATION

mark alford design architecture
Heatherlands Bracken Lane Storrington West Sussex RH20 3HS
T: 01903 740033 E: office@markalforddesign.com

client: MR and MRS FIELDING SMITH

project title: CHERRY COTTAGE, STORRINGTON
PROPOSED ALTERATIONS

drawing title: PROPOSED ELEVATIONS

drawn by: MSA date: APR 24 scale: 1:100 @ A3

issue status: FOR PLANNING APPROVAL

drawing number: **24525 / P103** revision:

This drawing may not be used or reproduced without written consent. Copyright reserved
No dimensions to be scaled from this drawing except for Planning purposes.