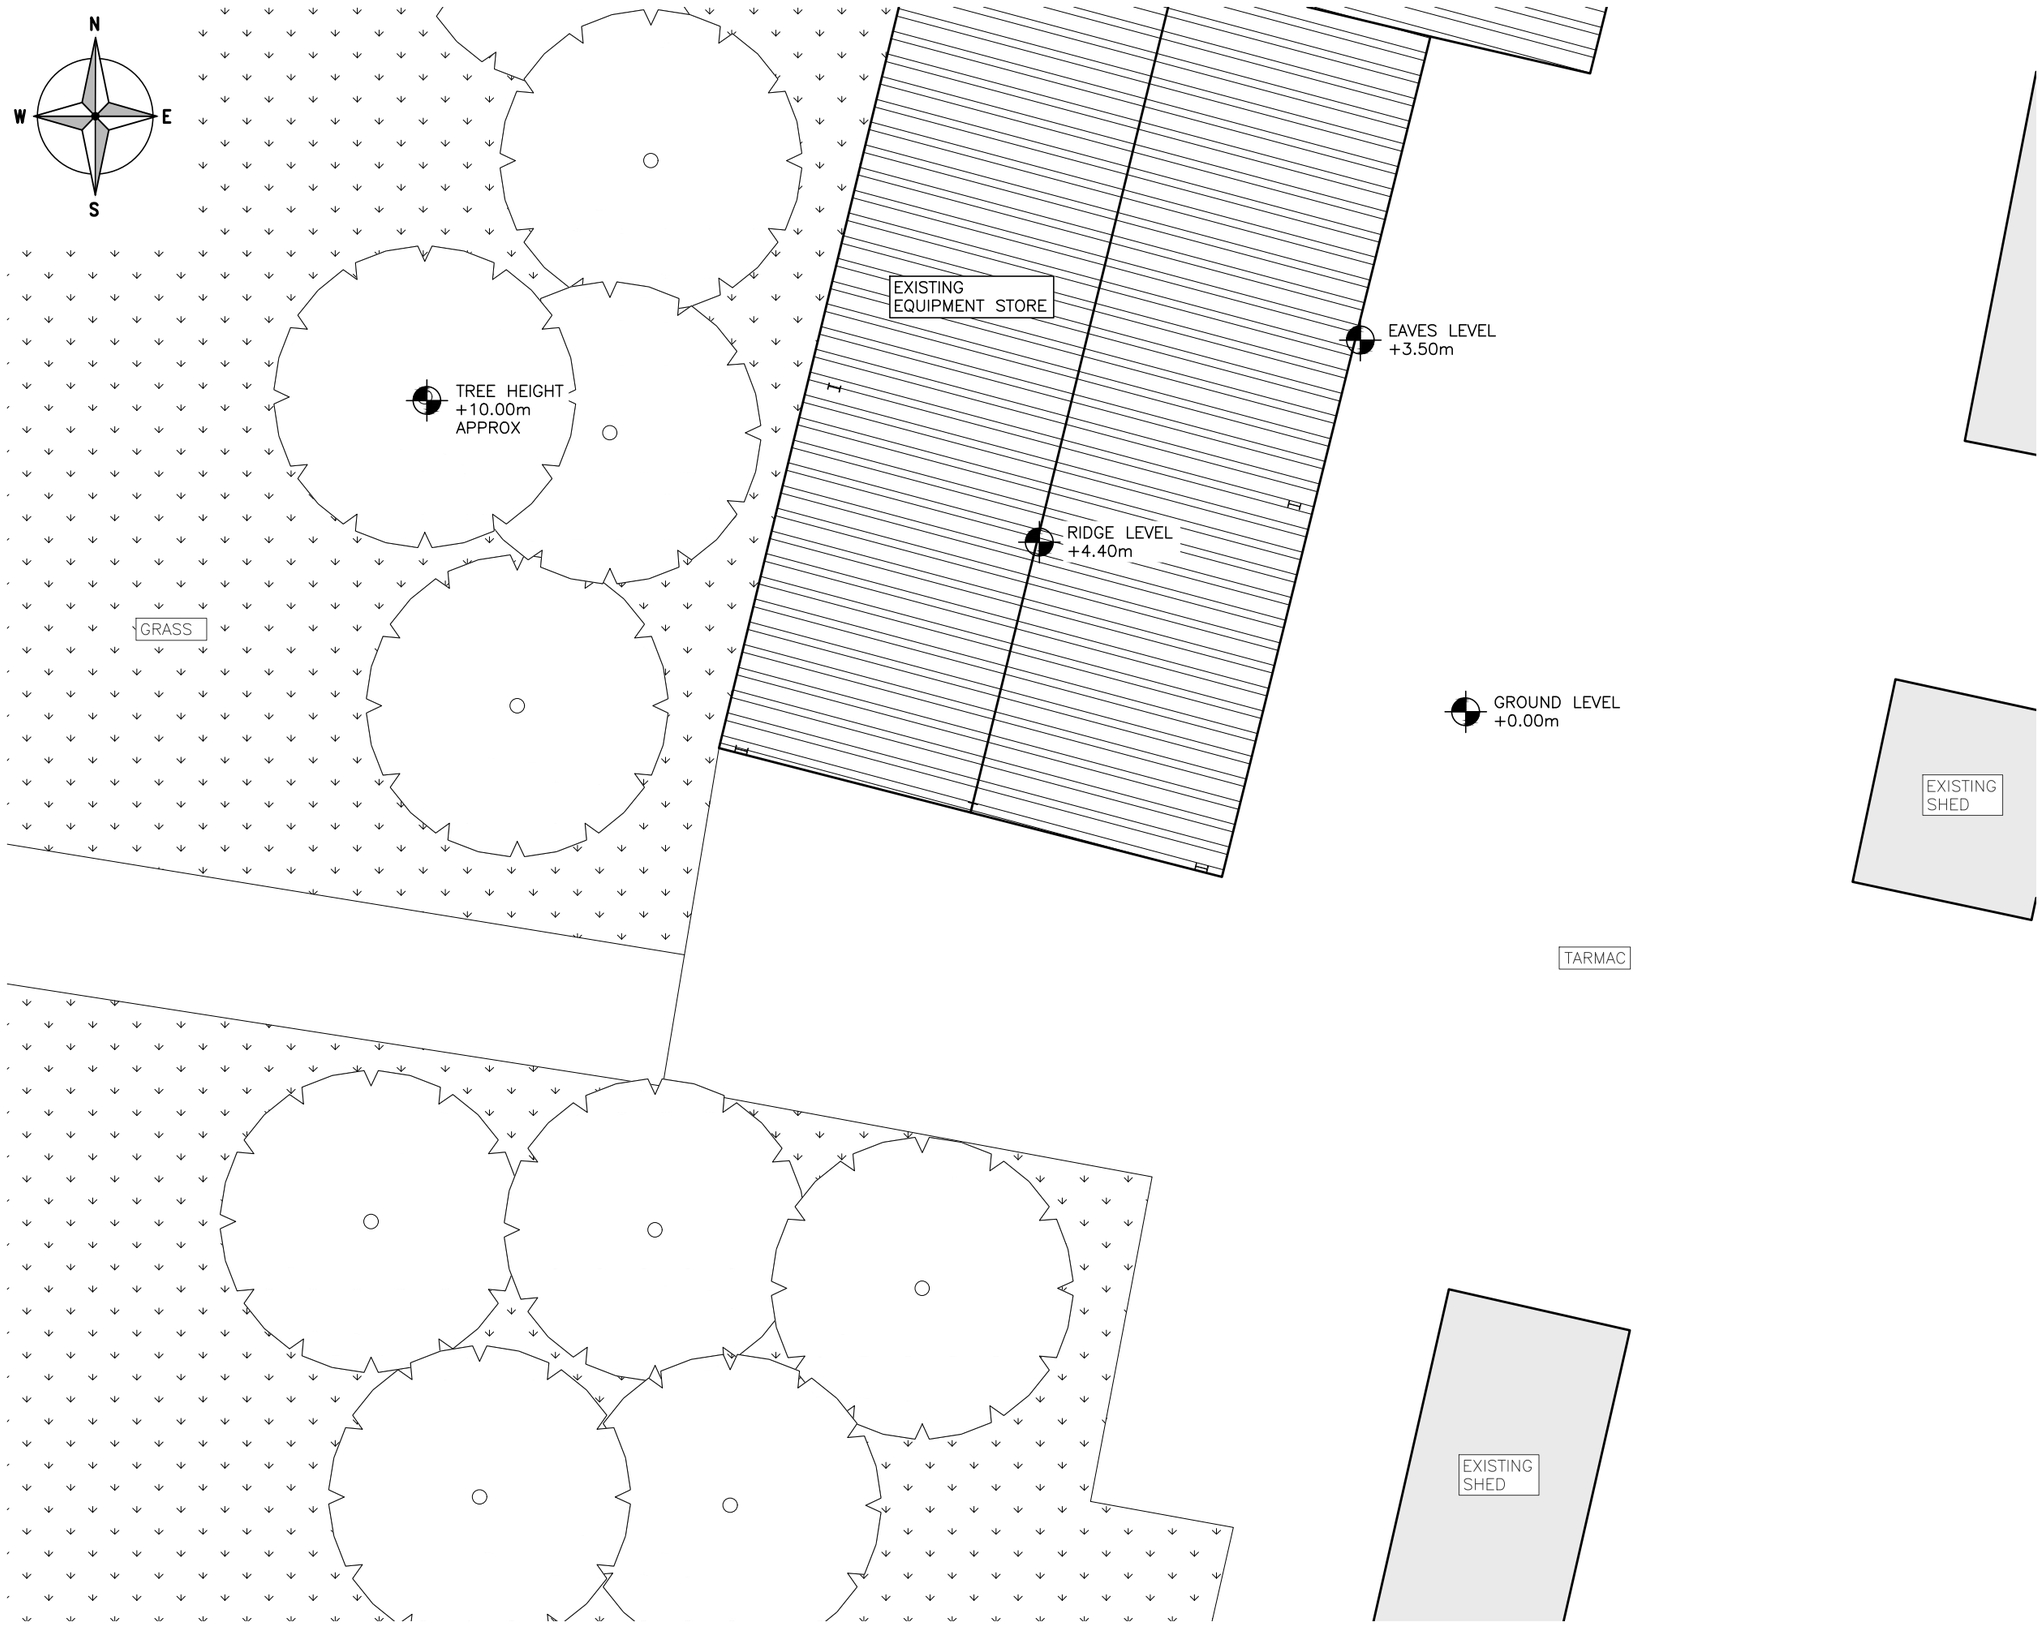

EXISTING SITE PLAN
(1:100)

0 1 2 3m
SCALE 1:100

ALL DIMENSIONS ARE IN mm UNLESS NOTED OTHERWISE

N.G.R E: 506793 N: 122285

NOTES:

REV	MODIFICATION	BY	CH	DATE
A	PLANNING ISSUE	SBL	NJ	16.09.24

Clarke Telecom
Unit E, Madison Place, Northampton Road,
Manchester, M40 5AG
Tel: 0161 785 4500
Fax: 0161 785 4501
Web: www.clarke-telecom.com

boldyn NETWORKS

Cell Name	Opt.
BRINSBURY COLLEGE	1

Cell ID No

Client Ref.
–

Project No.
P–114865

Site Address / Contact Details

BRINSBURY COLLEGE
STANE STREET
NORTH HEATH
PULBOROUGH
RH20 IDL

Drawing Title:
EXISTING SITE PLAN

Purpose of issue:
PLANNING

Dwg Rev:

Drawing Number:
200

A

Surveyed By:		Original Sheet Size:		Pack Issue:
AMT		A3		
Drawn: SBL	Date: 16.09.24	Checked: NJ	Date: 16.09.24	B