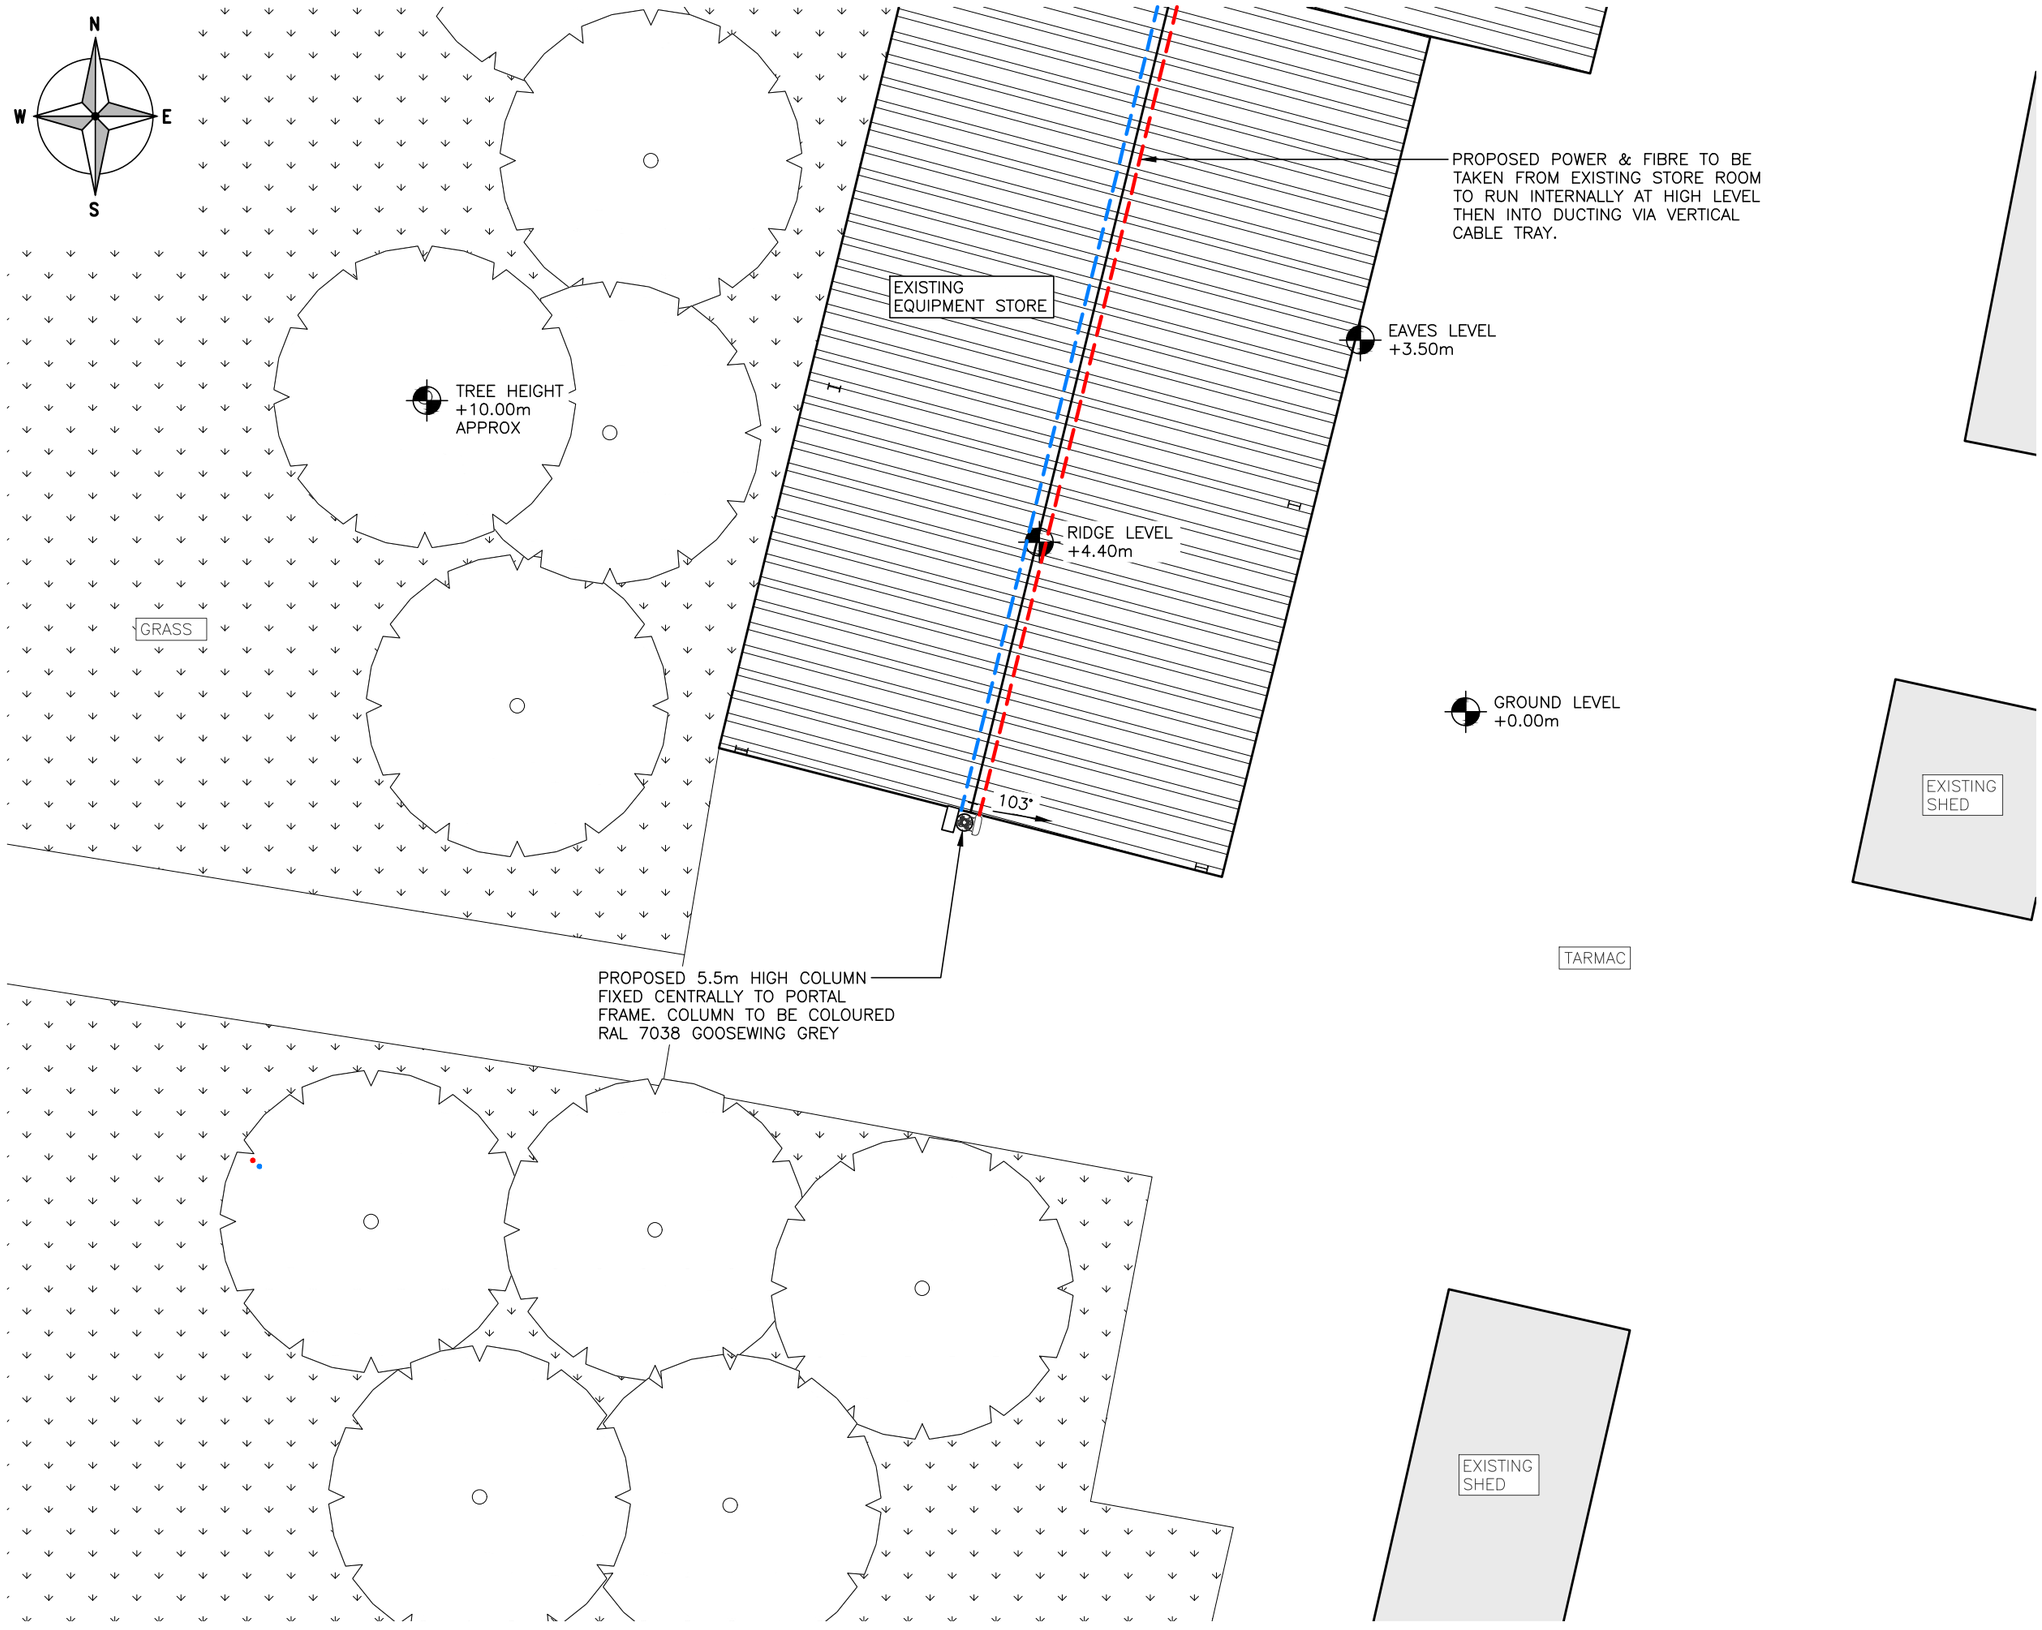

PROPOSED SITE PLAN

(1:100)

ALL DIMENSIONS ARE IN mm UNLESS NOTED OTHERWISE

N.G.R E: 506793 N: 122285

NOTES:

REV	MODIFICATION	BY	CH	DATE
A	PLANNING ISSUE	SBL	NJ	16.09.24

Clarke Telecom

Unit E, Madison Place, Northampton Road,
Manchester, M40 5AG
Tel: 0161 785 4500
Fax: 0161 785 4501
Web: www.clarke-telecom.com

boldyn NETWORKS

Cell Name	Opt.
BRINSBURY COLLEGE	1

Cell ID No

Client Ref.

–

Project No.

P–114865

Site Address / Contact Details

BRINSBURY COLLEGE
STANE STREET
NORTH HEATH
PULBOROUGH
RH20 IDL

Drawing Title: PROPOSED SITE PLAN

Purpose of issue: PLANNING — Dwg Rev: A

Drawing Number: 201

Surveyed By:	Original Sheet Size:	Pack Issue:
AMT	A3	B

Drawn:	Date:	Checked:	Date:
SBL	16.09.24	NJ	16.09.24