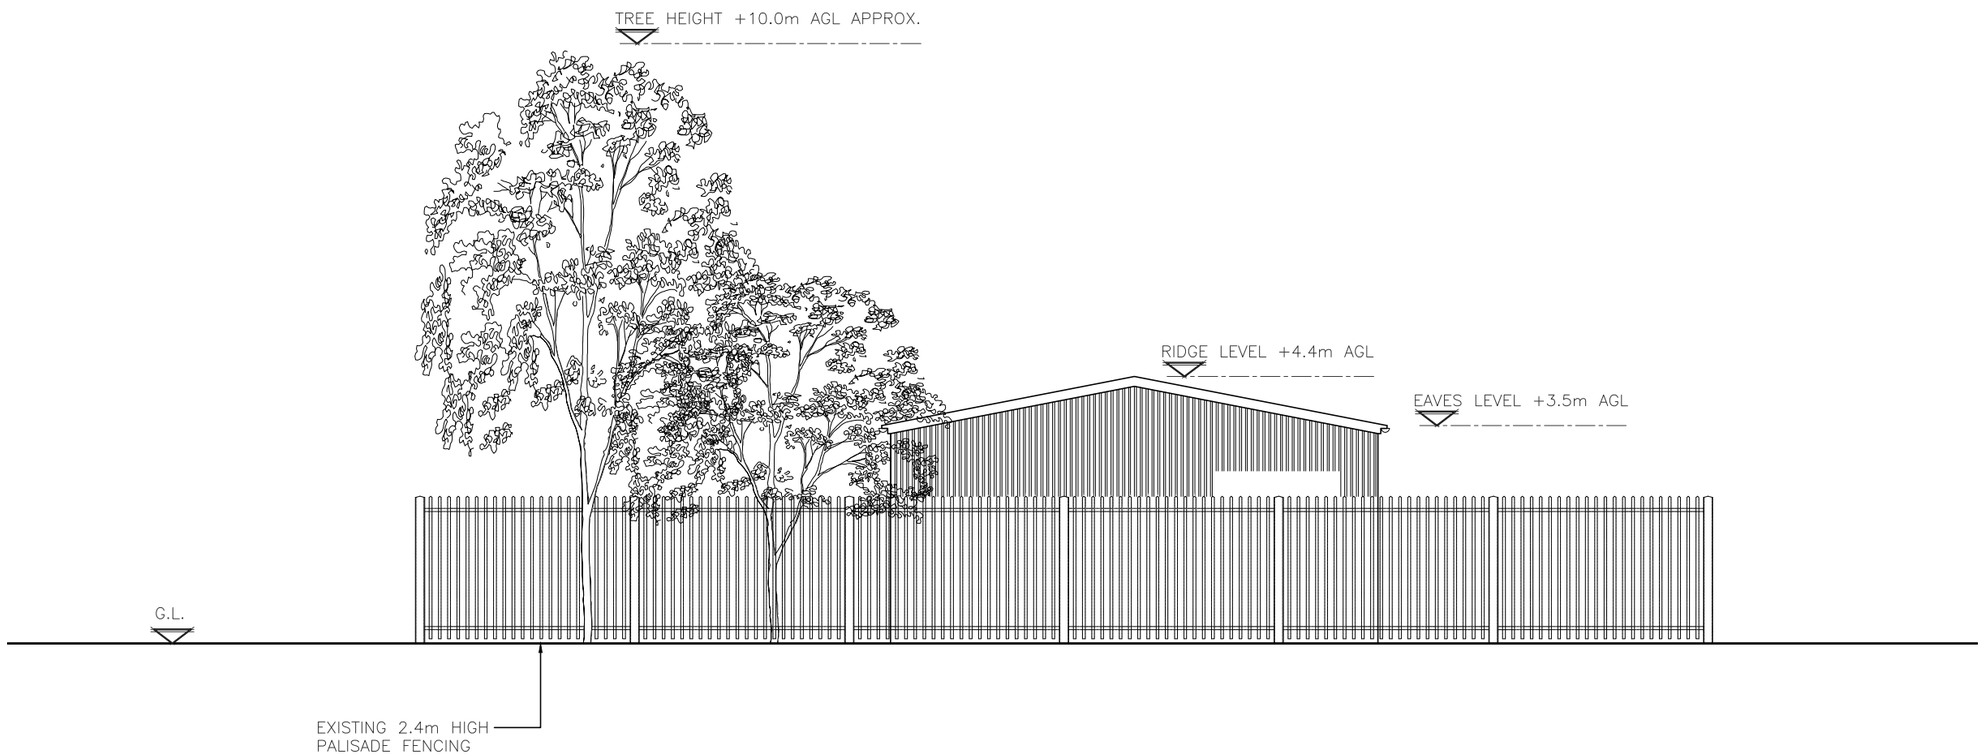

EXISTING SOUTH WEST ELEVATION

(1:100)

ALL DIMENSIONS ARE IN mm UNLESS NOTED OTHERWISE

N.G.R | E: 506793 | N: 122285

REV	MODIFICATION	BY	CH	DATE
A	PLANNING ISSUE	SBL	NJ	16.09.24

Clarke Telecom
Unit E, Madison Place, Northampton Road,
Manchester, M40 5AG
Tel: 0161 785 4500
Fax: 0161 785 4501
Web: www.clarke-telecom.com

boldyn NETWORKS

Cell Name	Opt.
BRINSBURY COLLEGE	1

Cell ID No

Client Ref.

–

Project No.

P–114865

Site Address / Contact Details

BRINSBURY COLLEGE
STANE STREET
NORTH HEATH
PULBOROUGH
RH20 IDL

Drawing Title: EXISTING ELEVATION 1

Purpose of issue: PLANNING | Dwg Rev: A

Drawing Number: 300

Surveyed By: AMT | Original Sheet Size: A3 | Pack Issue: B

Drawn:	Date:	Checked:	Date:
SBL	16.09.24	NJ	16.09.24