ANTENNA DETAILS	SECTOR	SECTOR 1/2/3		
	ANTENNA REFERENCE	A1	–	–
	ANTENNA CENTER (m)	7.80	–	–
	ANTENNA TYPE	ALPHA AW3829–E–F	–	–
	BEARING (Deg.)	103	–	–
	TILT	–2	–	–

PROPOSED POWER & FIBRE TO BE TAKEN FROM EXISTING STORE ROOM TO RUN INTERNALLY AT HIGH LEVEL THEN INTO DUCTING VIA VERTICAL CABLE TRAY.

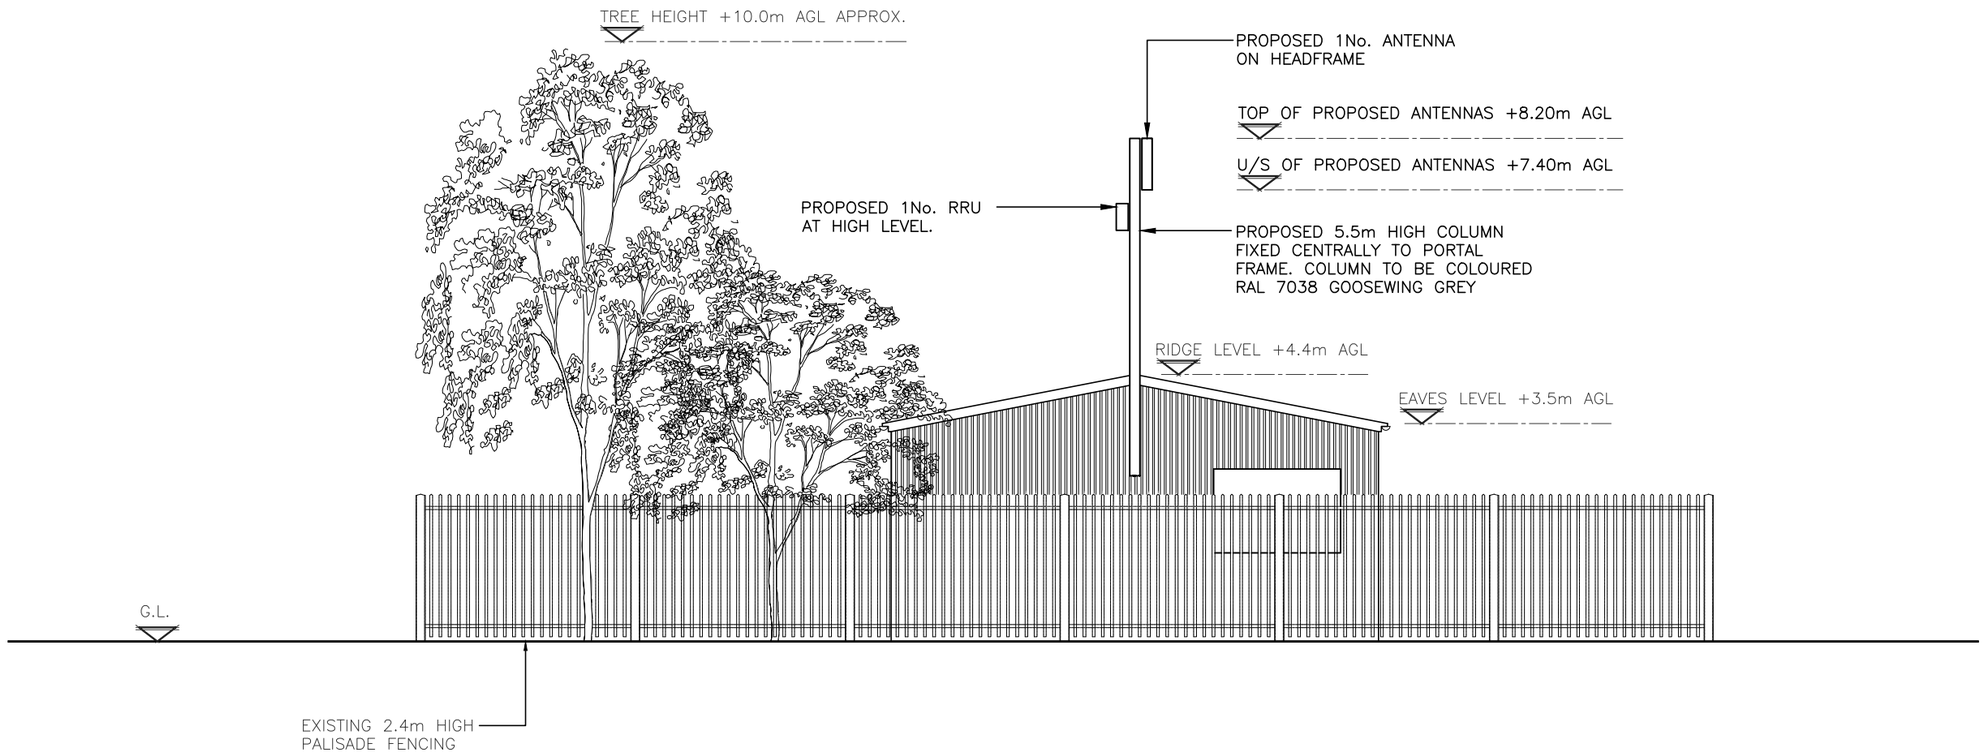

PROPOSED SOUTH WEST ELEVATION
(1:100)

ALL DIMENSIONS ARE IN mm UNLESS NOTED OTHERWISE

N.G.R E: 506793 N: 122285

NOTES:

REV	MODIFICATION	BY	CH	DATE
B	POLE DIAMETER REDUCED	SBL	NJ	23.09.24
A	PLANNING ISSUE	SBL	NJ	16.09.24

Clarke Telecom
Unit E, Madison Place, Northampton Road,
Manchester, M40 5AG
Tel: 0161 785 4500
Fax: 0161 785 4501
Web: www.clarke-telecom.com

boldyn NETWORKS

Cell Name	Opt.
BRINSBURY COLLEGE	1

Cell ID No

Client Ref.

–

Project No.

P–114865

Site Address / Contact Details

BRINSBURY COLLEGE
STANE STREET
NORTH HEATH
PULBOROUGH
RH20 IDL

Drawing Title: PROPOSED ELEVATION 1

Purpose of issue: PLANNING — Dwg Rev: B

Drawing Number: 301

Surveyed By:	Original Sheet Size:	Pack Issue:
AMT	A3	B

Drawn:	Date:	Checked:	Date:
SBL	16.09.24	NJ	16.09.24