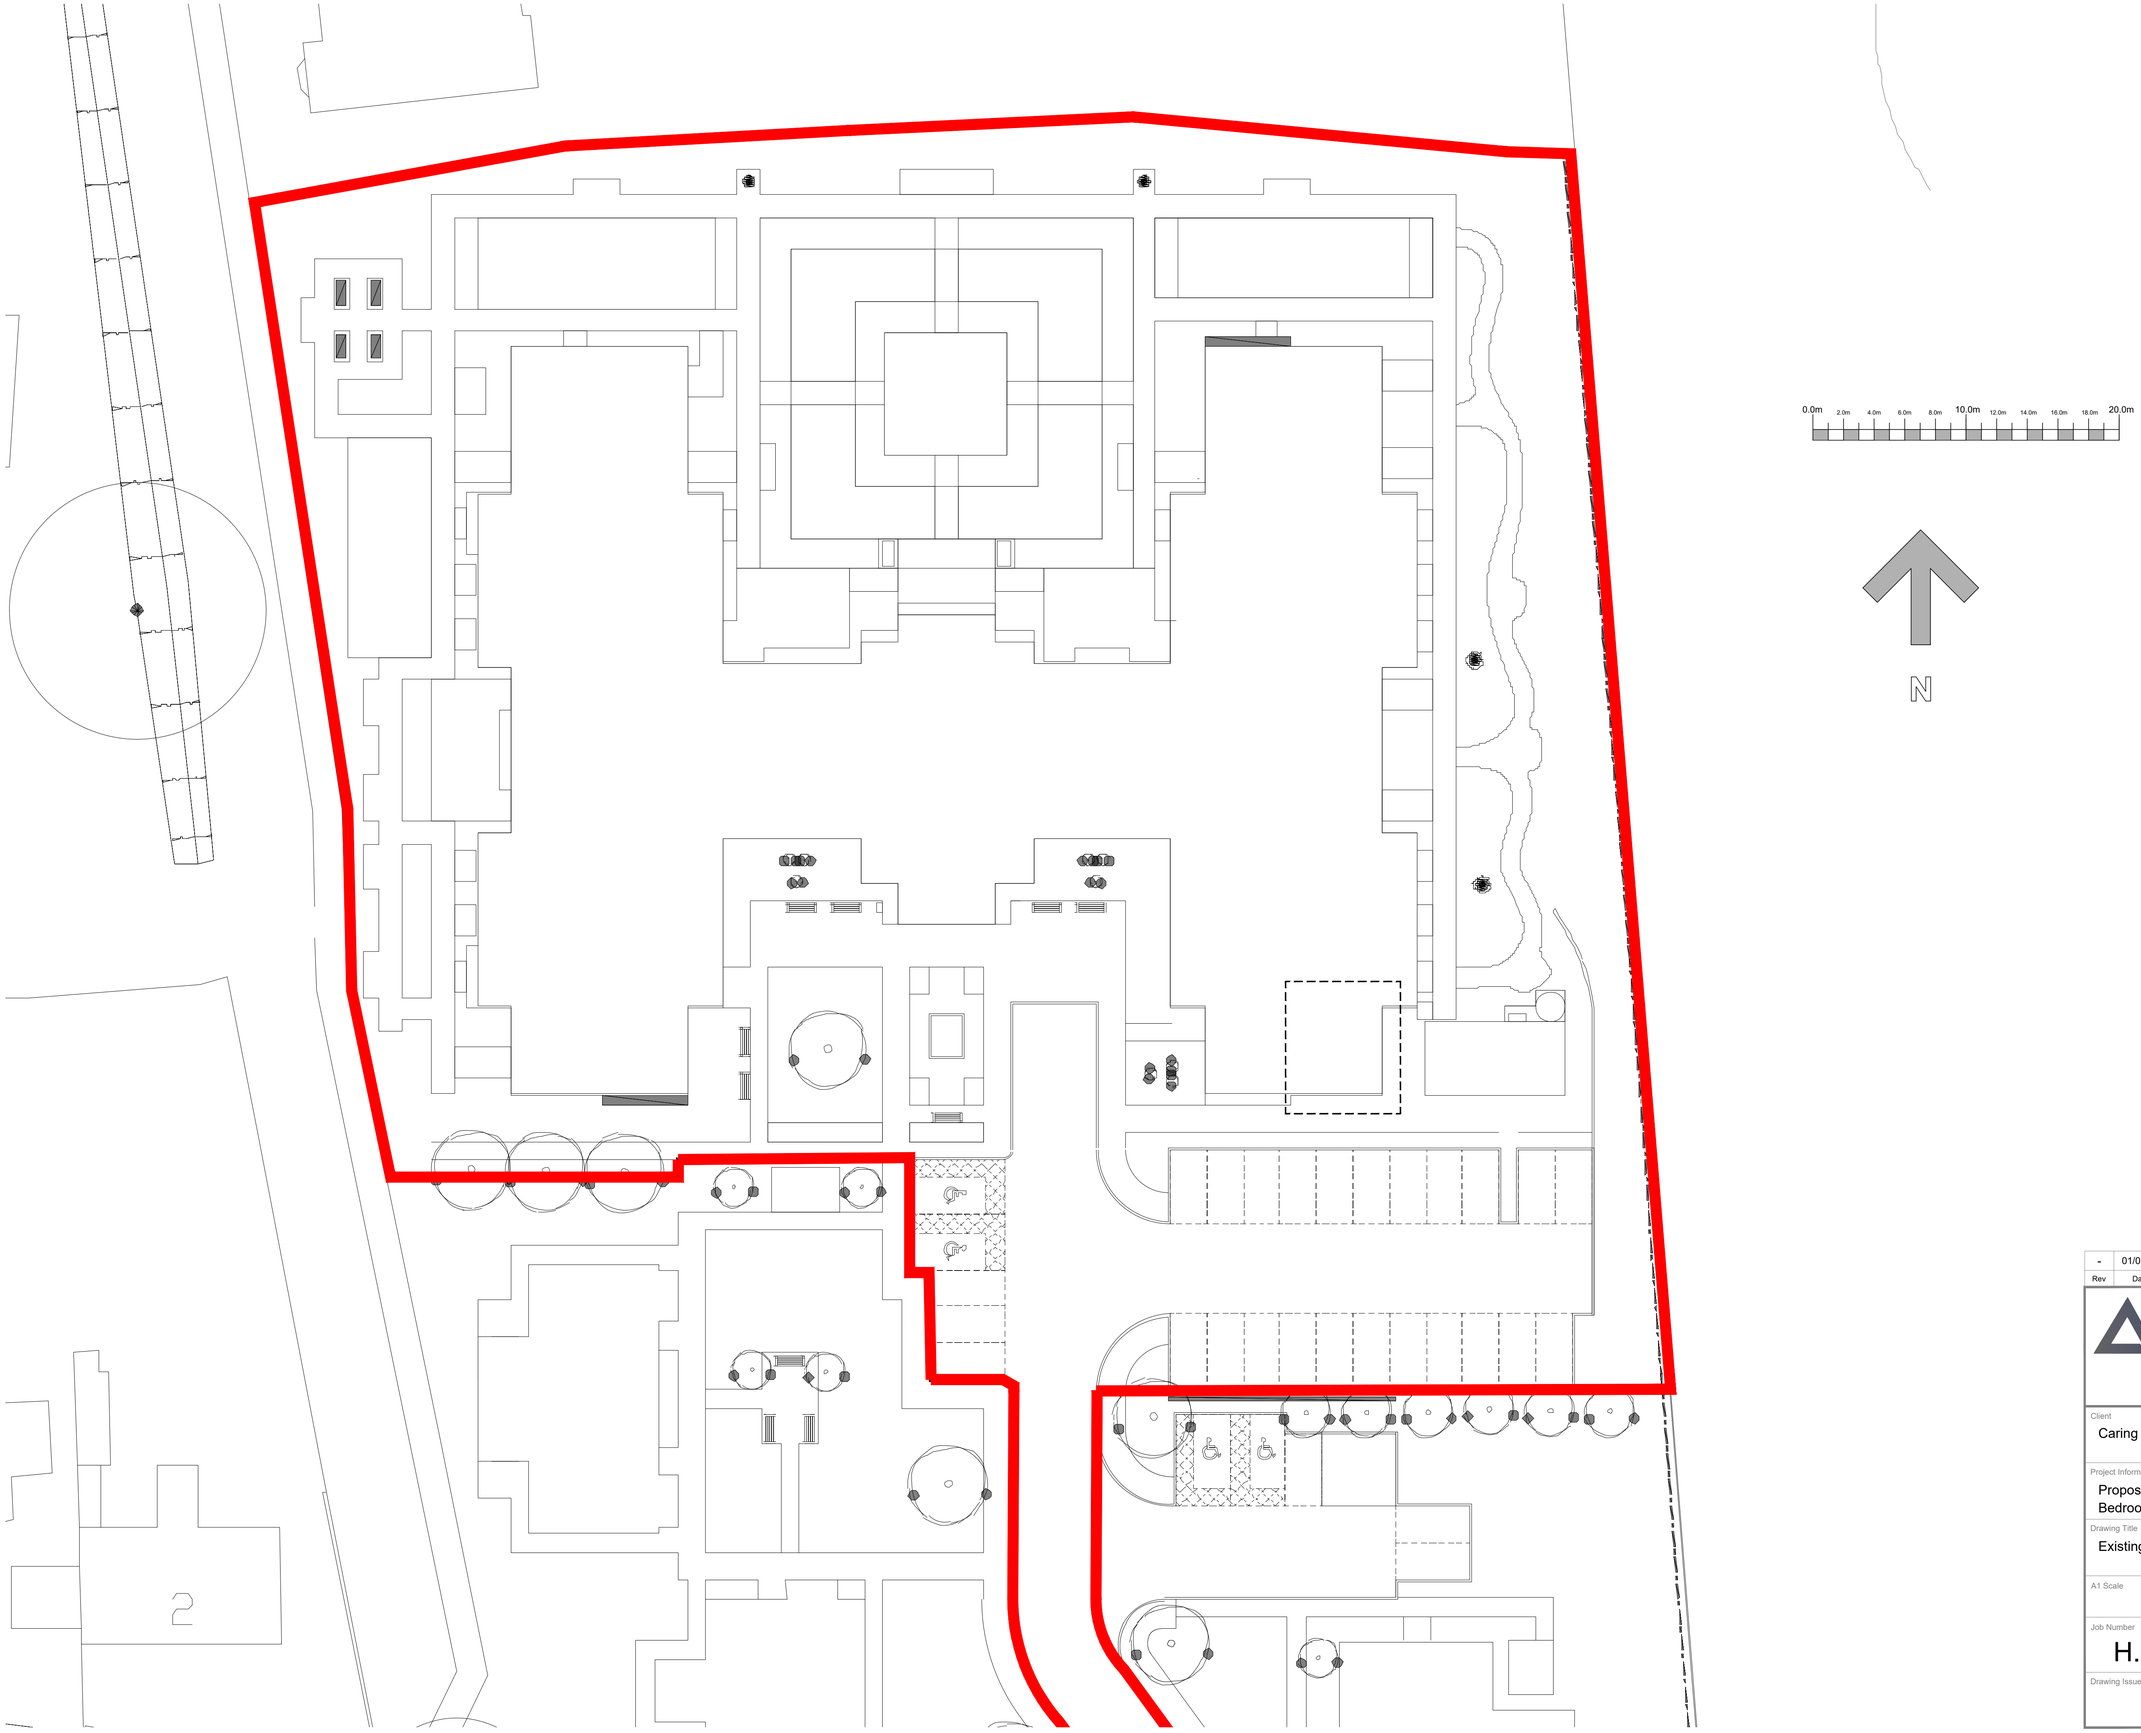


Rev	Date	Revision Description	Drawn By	Approved By
-	01/01/24	Original Drawing	JB	JB

ADG ARCHITECTS
6 Pioneer Court, Darlington, DL1 4WD
t: 01325 464 111
e: studio@adgarchitects.co.uk
w: www.adgarchitects.co.uk

Client
Caring Homes

Project Information
Proposed Conversion of Relatives Room into Additional Bedroom, Broadbridge Park, Horsham

Drawing Title
Existing Block Plan

A1 Scale	A3 Scale
1:200	

Job Number	Drawing Number	Revision
H.24.02	(9-) 2	-

Drawing Issue
PLANNING

© Copyright 2018 ADG Architects Ltd