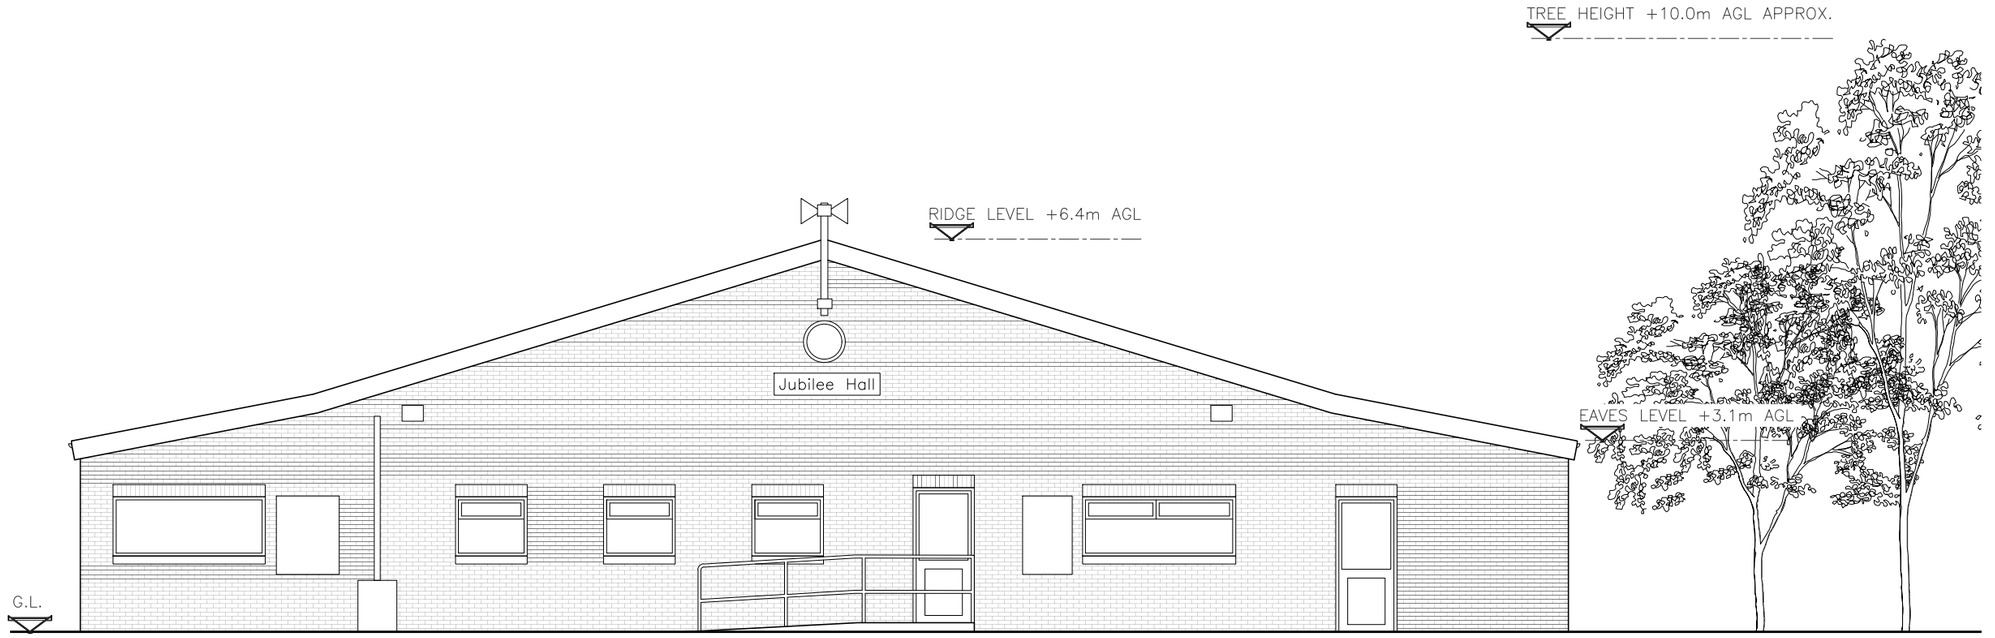

EXISTING SOUTH WEST ELEVATION
(1:100)

0 1 2 3m
SCALE 1:100

ALL DIMENSIONS ARE IN mm UNLESS NOTED OTHERWISE

N.G.R | E: 506741 N: 122349

REV	MODIFICATION	BY	CH	DATE
A	PLANNING ISSUE	SBL	NJ	16.09.24

Clarke Telecom
Unit E, Madison Place, Northampton Road,
Manchester, M40 5AG
Tel: 0161 785 4500
Fax: 0161 785 4501
Web: www.clarke-telecom.com

boldyn NETWORKS

Cell Name	Opt.
BRINSBURY COLLEGE	2

Cell ID No

Client Ref.
–

Project No.
P-114865

Site Address / Contact Details
BRINSBURY COLLEGE
STANE STREET
NORTH HEATH
PULBOROUGH
RH20 IDL

Drawing Title:
EXISTING ELEVATION

Purpose of issue:	Dwg Rev:
PLANNING	
Drawing Number: 300	A

Surveyed By:		Original Sheet Size:		Pack Issue:
AMT		A3		
Drawn: SBL	Date: 16.09.24	Checked: NJ	Date: 16.09.24	B