ANTENNA DETAILS	SECTOR	SECTOR 1/2/3		
	ANTENNA REFERENCE	A1	–	–
	ANTENNA CENTER (m)	8.60	–	–
	ANTENNA TYPE	ALPHA AW3829–E–F	–	–
	BEARING (Deg.)	70	–	–
	TILT	0	–	–

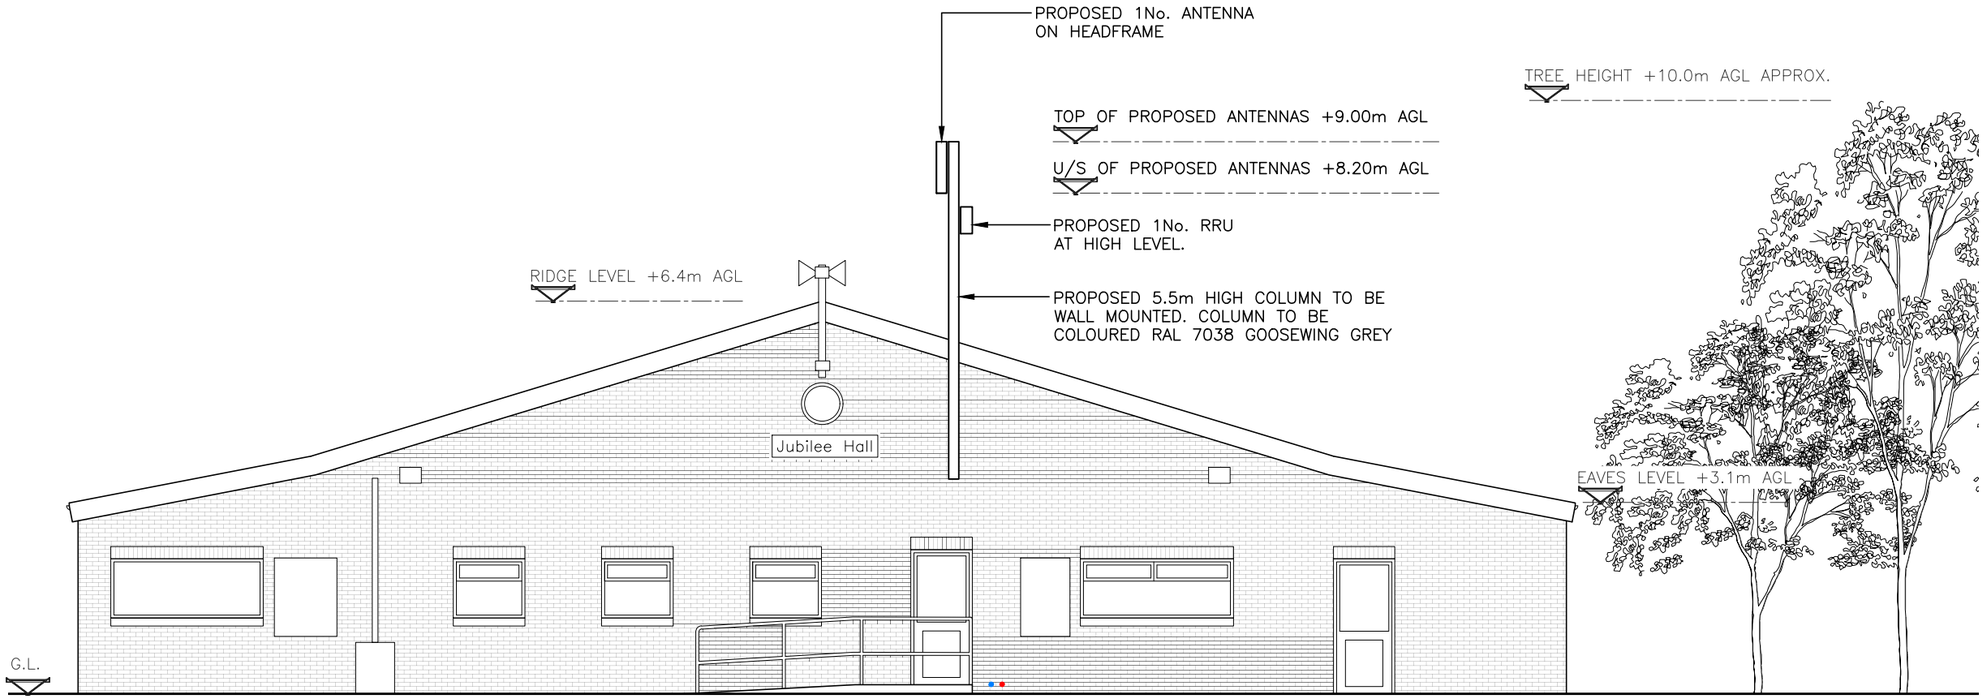

PROPOSED POWER & FIBRE TO BE TAKEN FROM EXISTING BUILDING TO RUN INTERNALLY AT HIGH LEVEL THEN INTO DUCTING VIA VERTICAL CABLE TRAY.

PROPOSED SOUTH WEST ELEVATION

(1:100)

0 1 2 3m

SCALE 1:100

ALL DIMENSIONS ARE IN mm UNLESS NOTED OTHERWISE

N.G.R E: 506741 N: 122349

NOTES:

REV	MODIFICATION	BY	CH	DATE
B	POLE DIAMETER REDUCED	SBL	NJ	23.09.24
A	PLANNING ISSUE	SBL	NJ	16.09.24

Clarke Telecom

Unit E, Madison Place, Northampton Road,
Manchester, M40 5AG
Tel: 0161 785 4500
Fax: 0161 785 4501
Web: www.clarke-telecom.com

boldyn NETWORKS

Cell Name	Opt.
BRINSBURY COLLEGE	2

Cell ID No

Client Ref.

–

Project No.

P–114865

Site Address / Contact Details

BRINSBURY COLLEGE
STANE STREET
NORTH HEATH
PULBOROUGH
RH20 IDL

Drawing Title: PROPOSED ELEVATION

Purpose of issue: PLANNING — Dwg Rev: B

Drawing Number: 301

Surveyed By:		Original Sheet Size:		Pack Issue:
AMT		A3		B
Drawn: SBL	Date: 16.09.24	Checked: NJ	Date: 16.09.24	