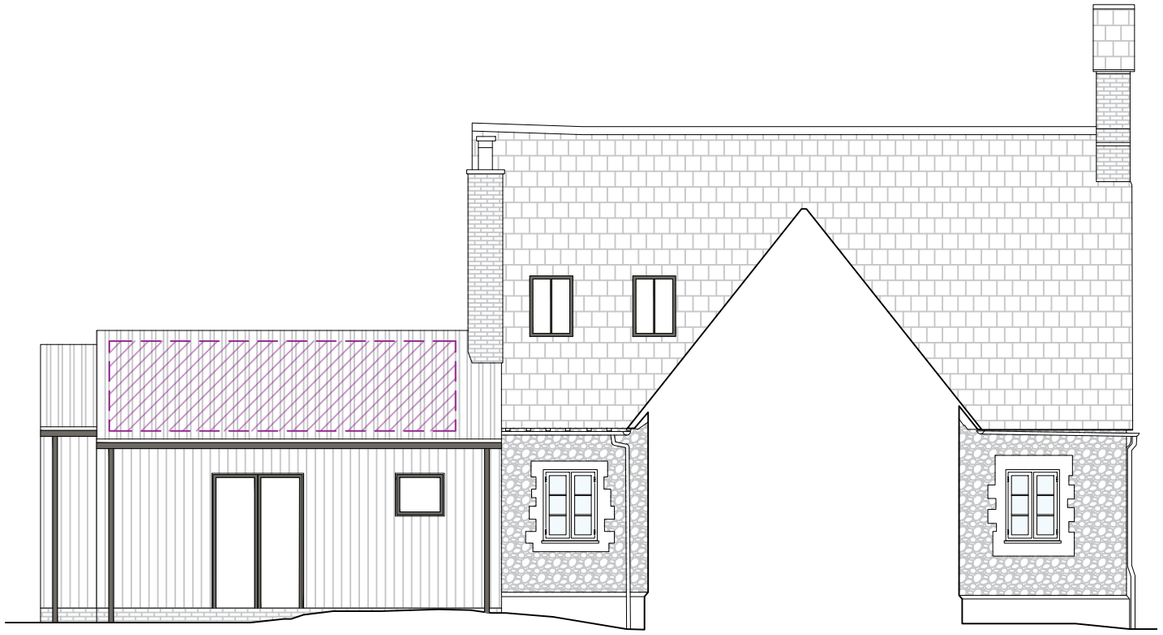

1 Proposed Northern Elevation (showing example window location)

1:100

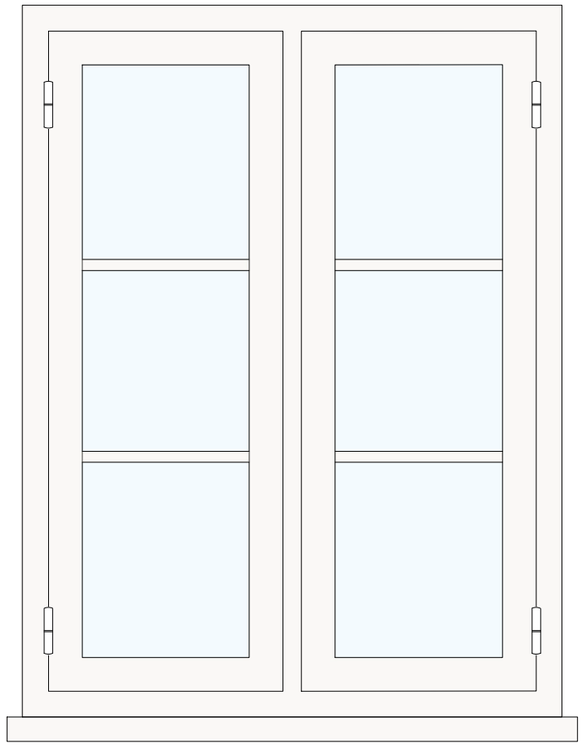

2 Proposed Replacement Window Elevation

1:10

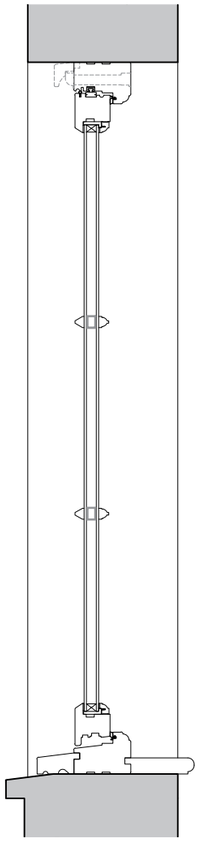

3 Proposed Replacement Window Section

1:10

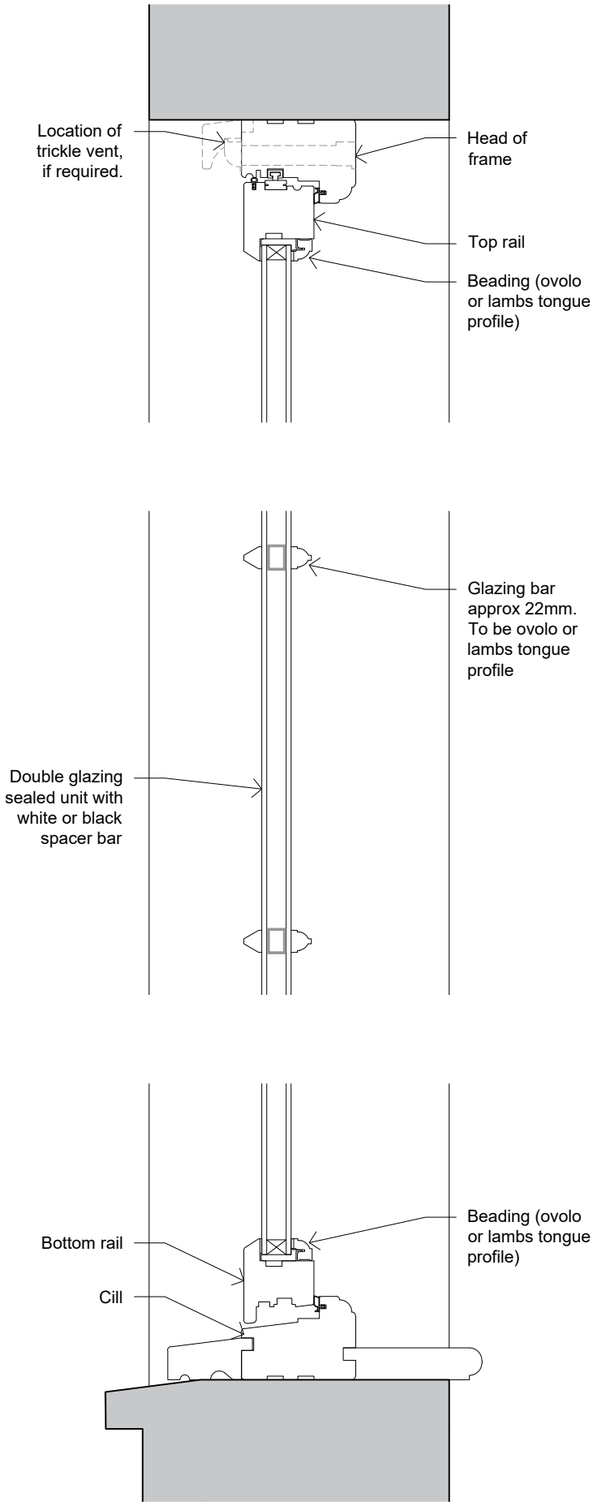

4 Proposed Replacement Window Details

1:5

1:5

0 50 100 200 300mm

1:10

0 100 200 300 500mm

GENERAL NOTES:

THIS DRAWING IS THE COPYRIGHT OF RXA AND SHOULD NOT BE COPIED OR REPRODUCED WITHOUT WRITTEN CONSENT. ALL DIMENSIONS MUST BE CHECKED ON SITE. DO NOT SCALE OFF THIS DRAWING EXCEPT FOR PLANNING PURPOSES. THIS DRAWING MUST BE READ IN CONJUNCTION WITH THE SPECIFICATION OF WORKS. ALL WORKS MUST BE CARRIED OUT IN ACCORDANCE WITH THE STATUTORY AUTHORITIES.

NOTES:

REVISIONS:

Rev	Date	Details	Rev By	Chkd By
B	23.07.24	Planning Update - Scale bar	CM	DR
A	19.06.24	Window update (pre-planning)	CM	DR
	27.05.24	Planning Issue	CM	DR

RX Architects Limited
Rye Creative Centre, New Road, Rye, East Sussex TN31 7LS
t 01797 217220
e studio@rxarchitects.com
www . rxarchitects . com

JOB NUMBER: 00424

PROJECT NAME:
The Old School
Steyning Road
West Sussex, BN44 3DD

CLIENT:
Andy & Judy Piercy

STATUS	SCALE	DATE
PLANNING	1:100 @ A3	25/01/2024

DRAWING NAME:
Proposed Window Replacement Details

DRAWING NUMBER: 326

REV: B