
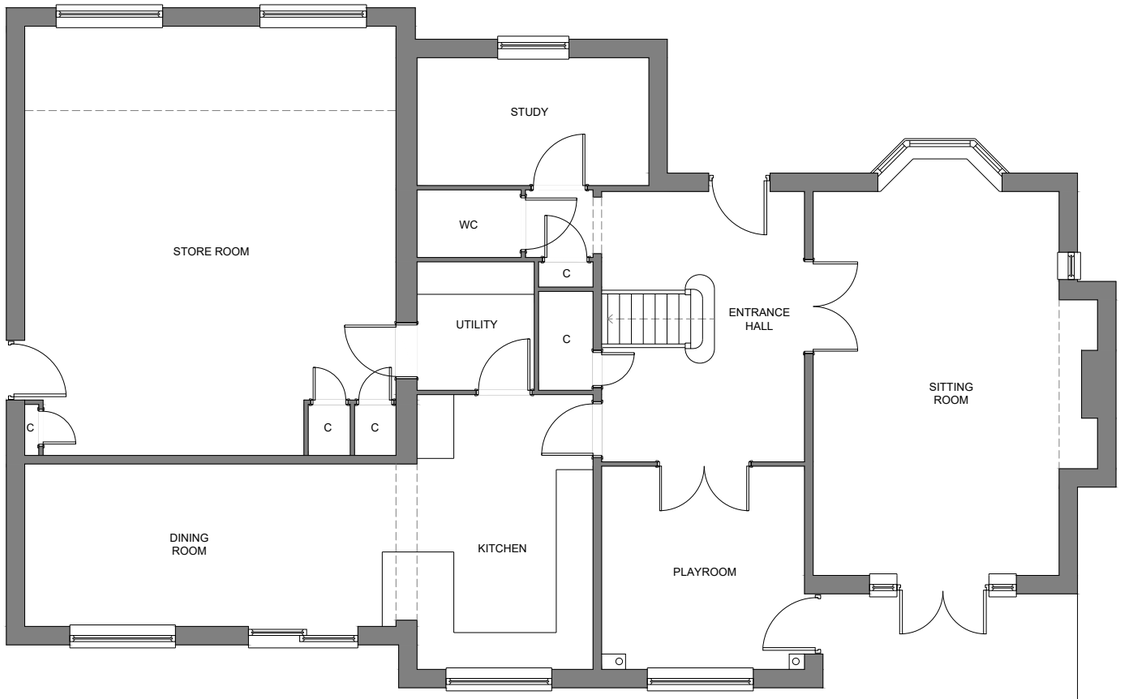


EXISTING GROUND FLOOR PLAN

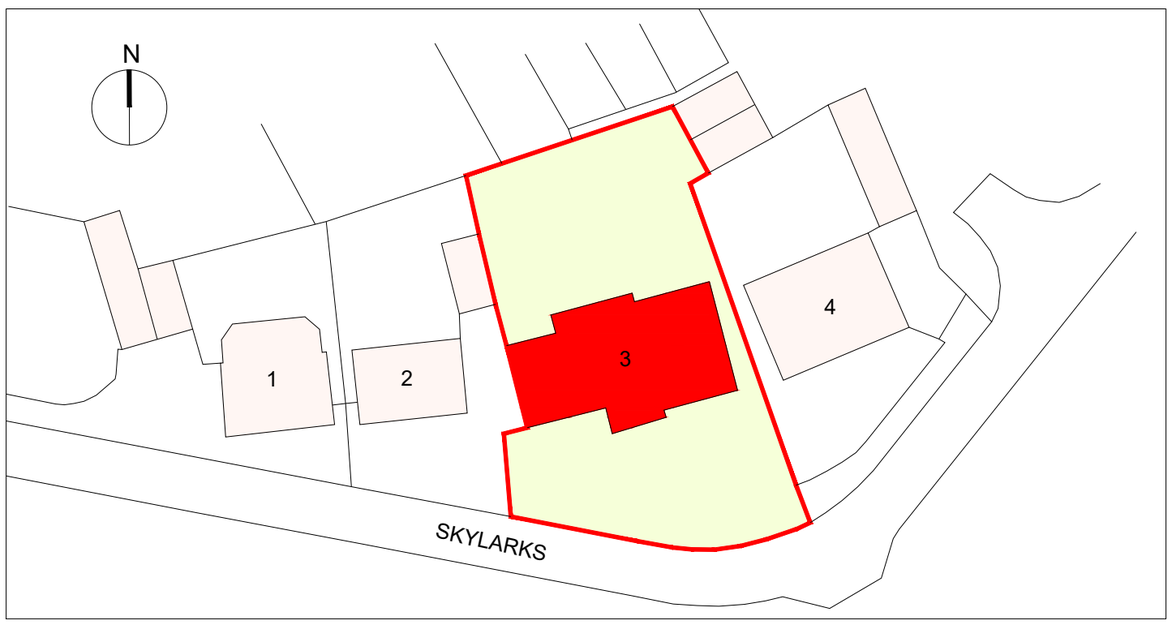

EXISTING BLOCK PLAN (1:500)

0m 1m 2.5m 5m
Scale 1:100

0m 5m 12.5m 25m
Scale 1:500



EXISTING FRONT ELEVATION



EXISTING REAR ELEVATION

mark alford design architecture
Heatherlands Bracken Lane Storrington West Sussex RH20 3HS
T: 01903 740033 E: office@markalforddesign.com

client: MR AND MRS ATHERTON

project title: 3 SKYLARKS, BILLINGSHURST
PROPOSED ALTERATIONS

drawing title: EXISTING PLANS AND ELEVATIONS

drawn by: MSA date: SEP 24 scale: 1:100 / 1:500 @ A3

issue status: LAWFULNESS CERTIFICATE

drawing number: **24529 / PD100** revision:

This drawing may not be used or reproduced without written consent. Copyright reserved
No dimensions to be scaled from this drawing except for Planning purposes.