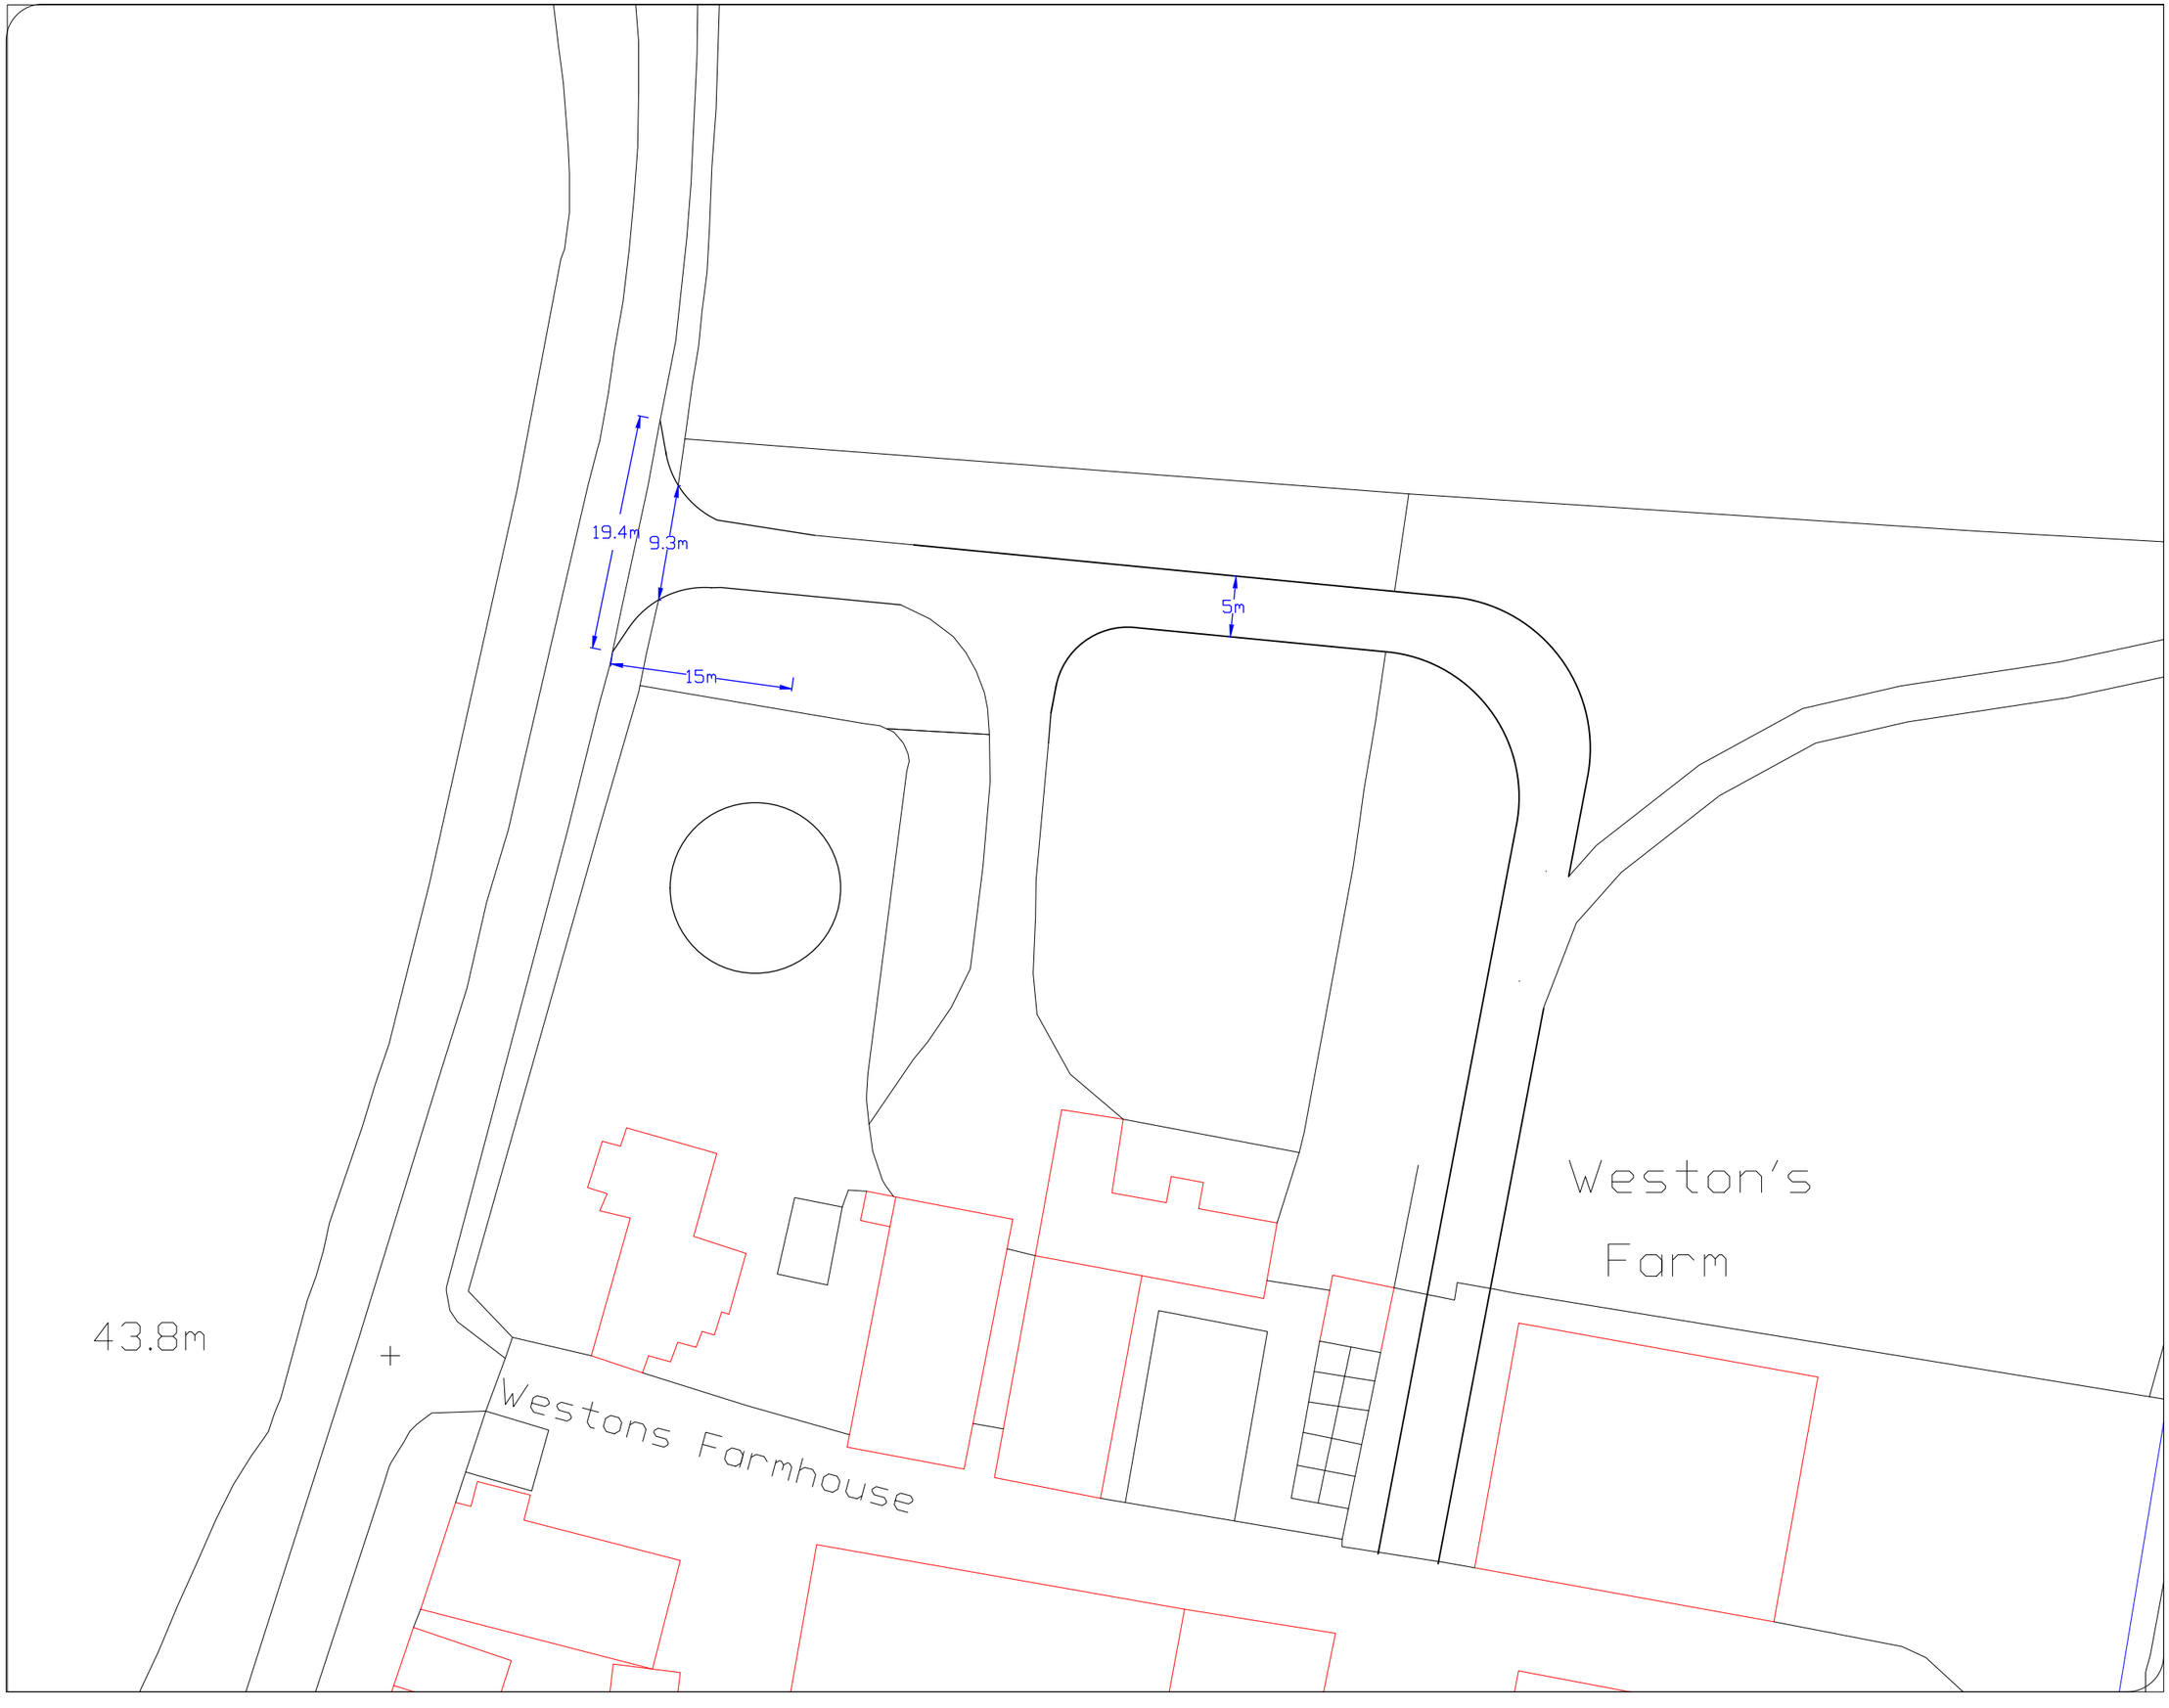

Rev	Date	Details Of Issue

Base mapping supplied by others. BTM shall not be responsible for any errors or omissions.

Reeves Transport Planning

Brighton Traffic Management

This document and all information herein is confidential and the intellectual property of BrightonTraffic Management Ltd It is disclosed in confidence on terms that it will not be disclosed to any third party, used, sold, loaned, licensed, or reproduced in whole or in any part in any manner or form for manufacturing, tendering or for any other purpose without the written permission of Brighton Traffic Management Ltd The copyright is retained by Brighton Traffic Management Ltd.
© Brighton Traffic Management Ltd

Project

Westons Farm Westons Hill

Access Design

Drawn	Date:	Scale (at A3)
BTM	07/02/2024	1:500
Drg no.		Revision No.
WFWH/SR/6009		B