



Laneside Winterpit Lane

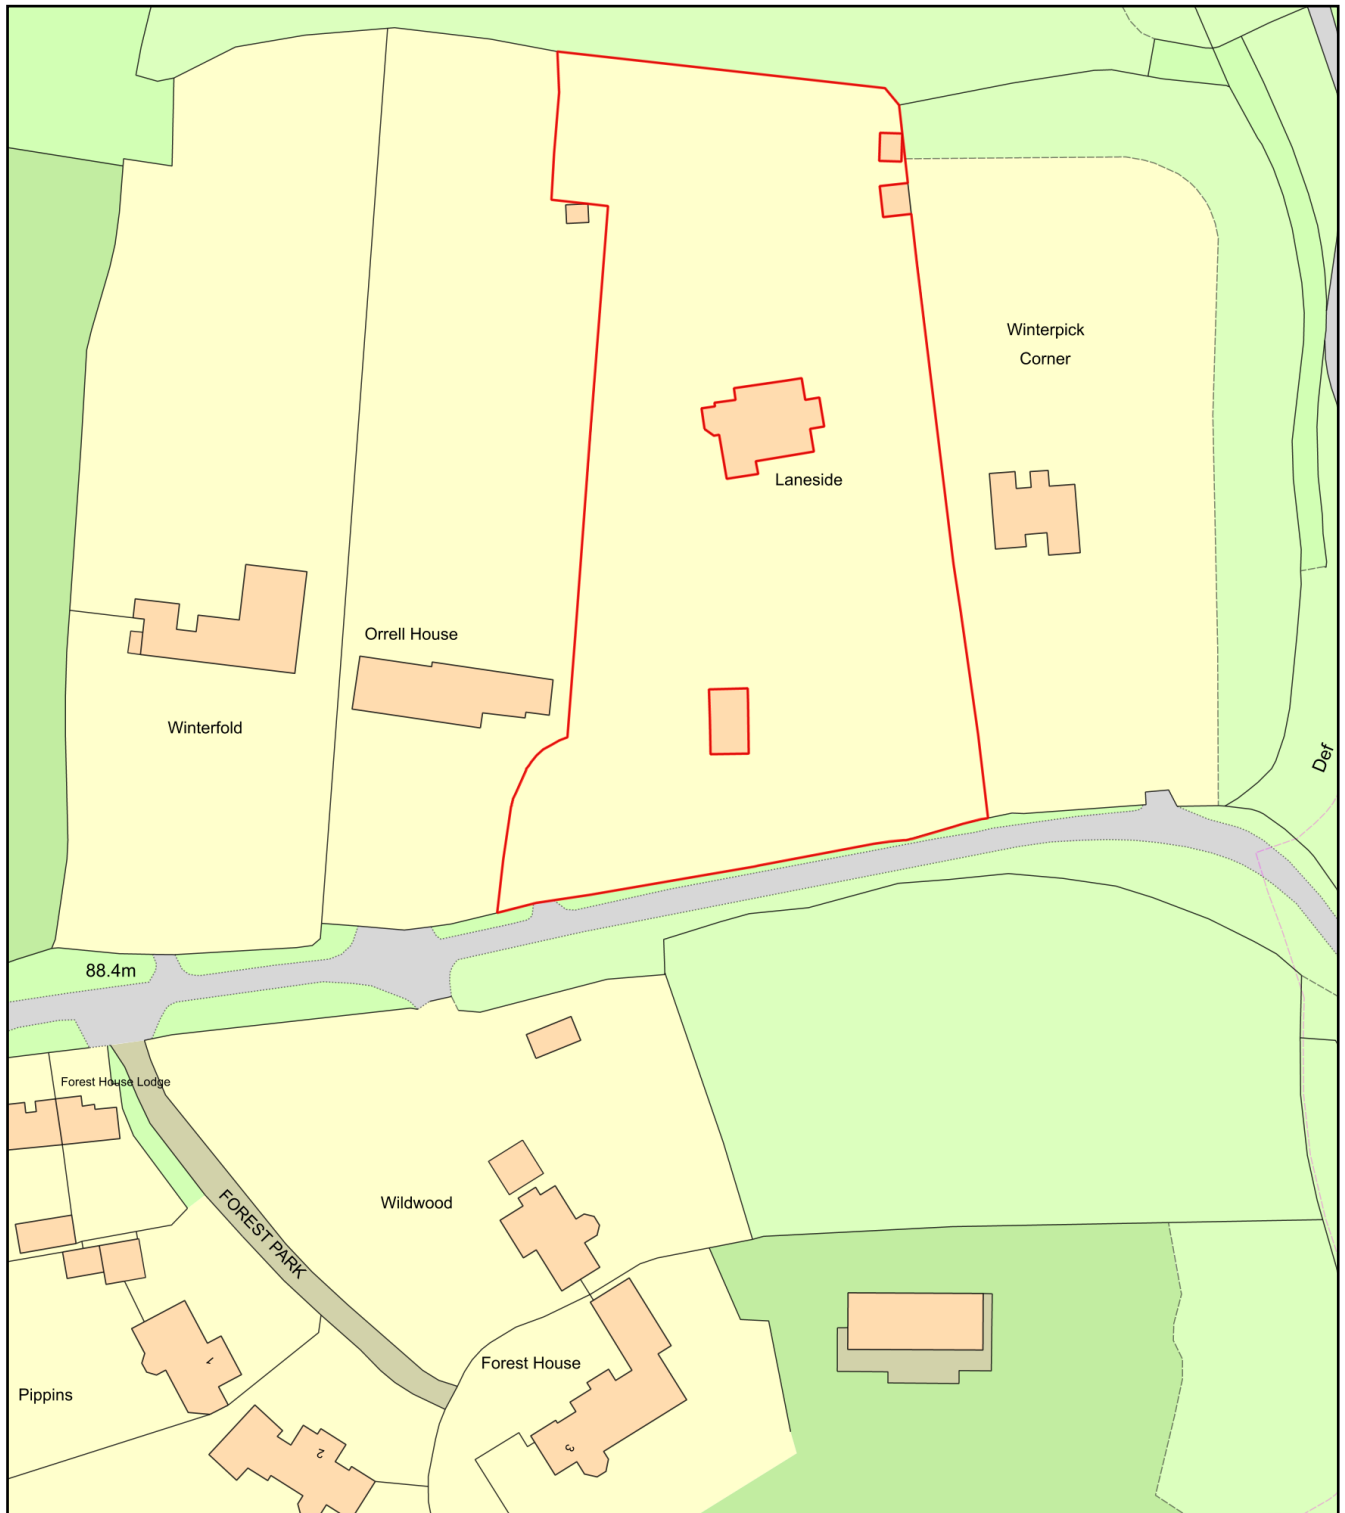

0 50
Metres

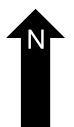

Plan Produced for: Stuart Catterall

Date Produced: 10 Jun 2026

Plan Reference Number: TQRQM26161150606786

Scale: 1:1250 @ A4