
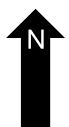
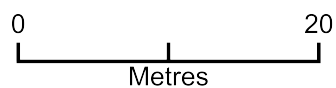


Laneside - Replacement Outbuilding Plot Plan

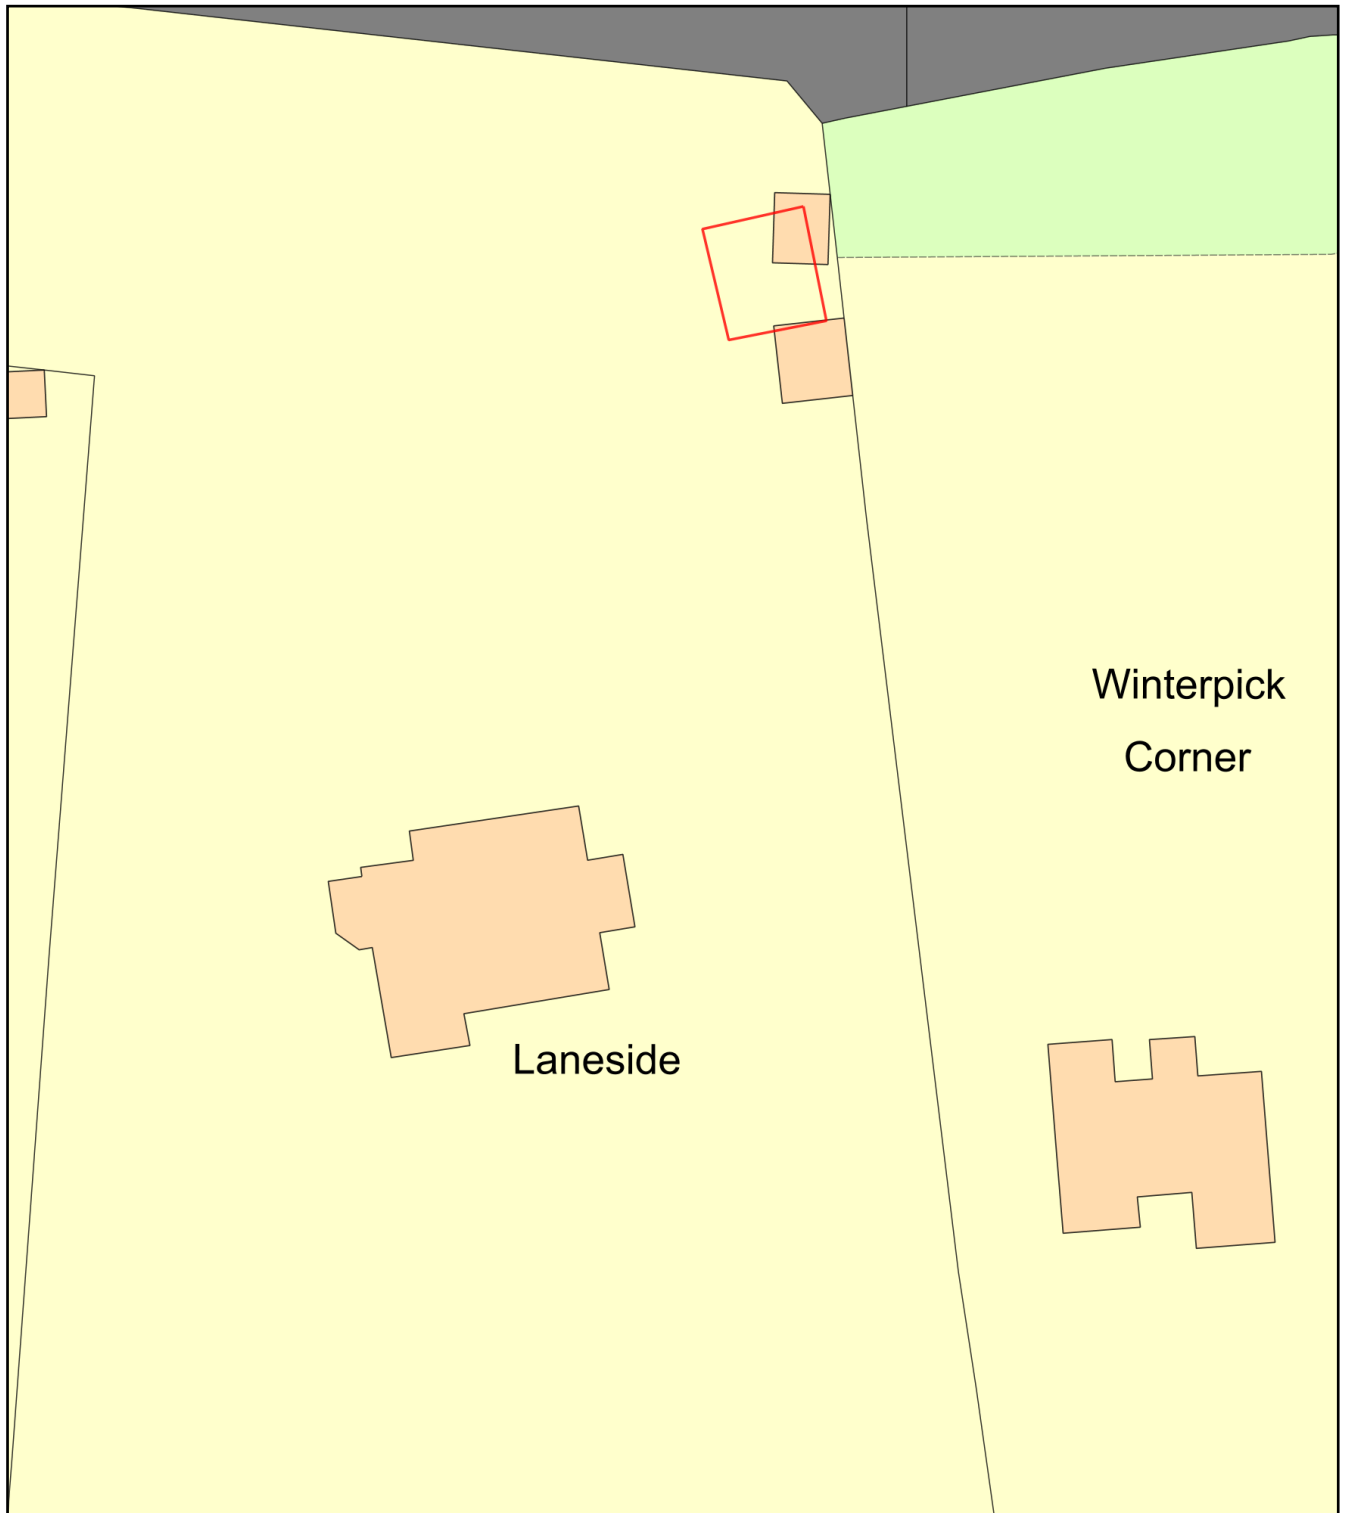

Plan Produced for: Stuart Catterall

Date Produced: 10 Jun 2026

Plan Reference Number: TQRQM26161152940233

Scale: 1:500 @ A4