


Laneside - Replacement Outbuilding Plot Plan

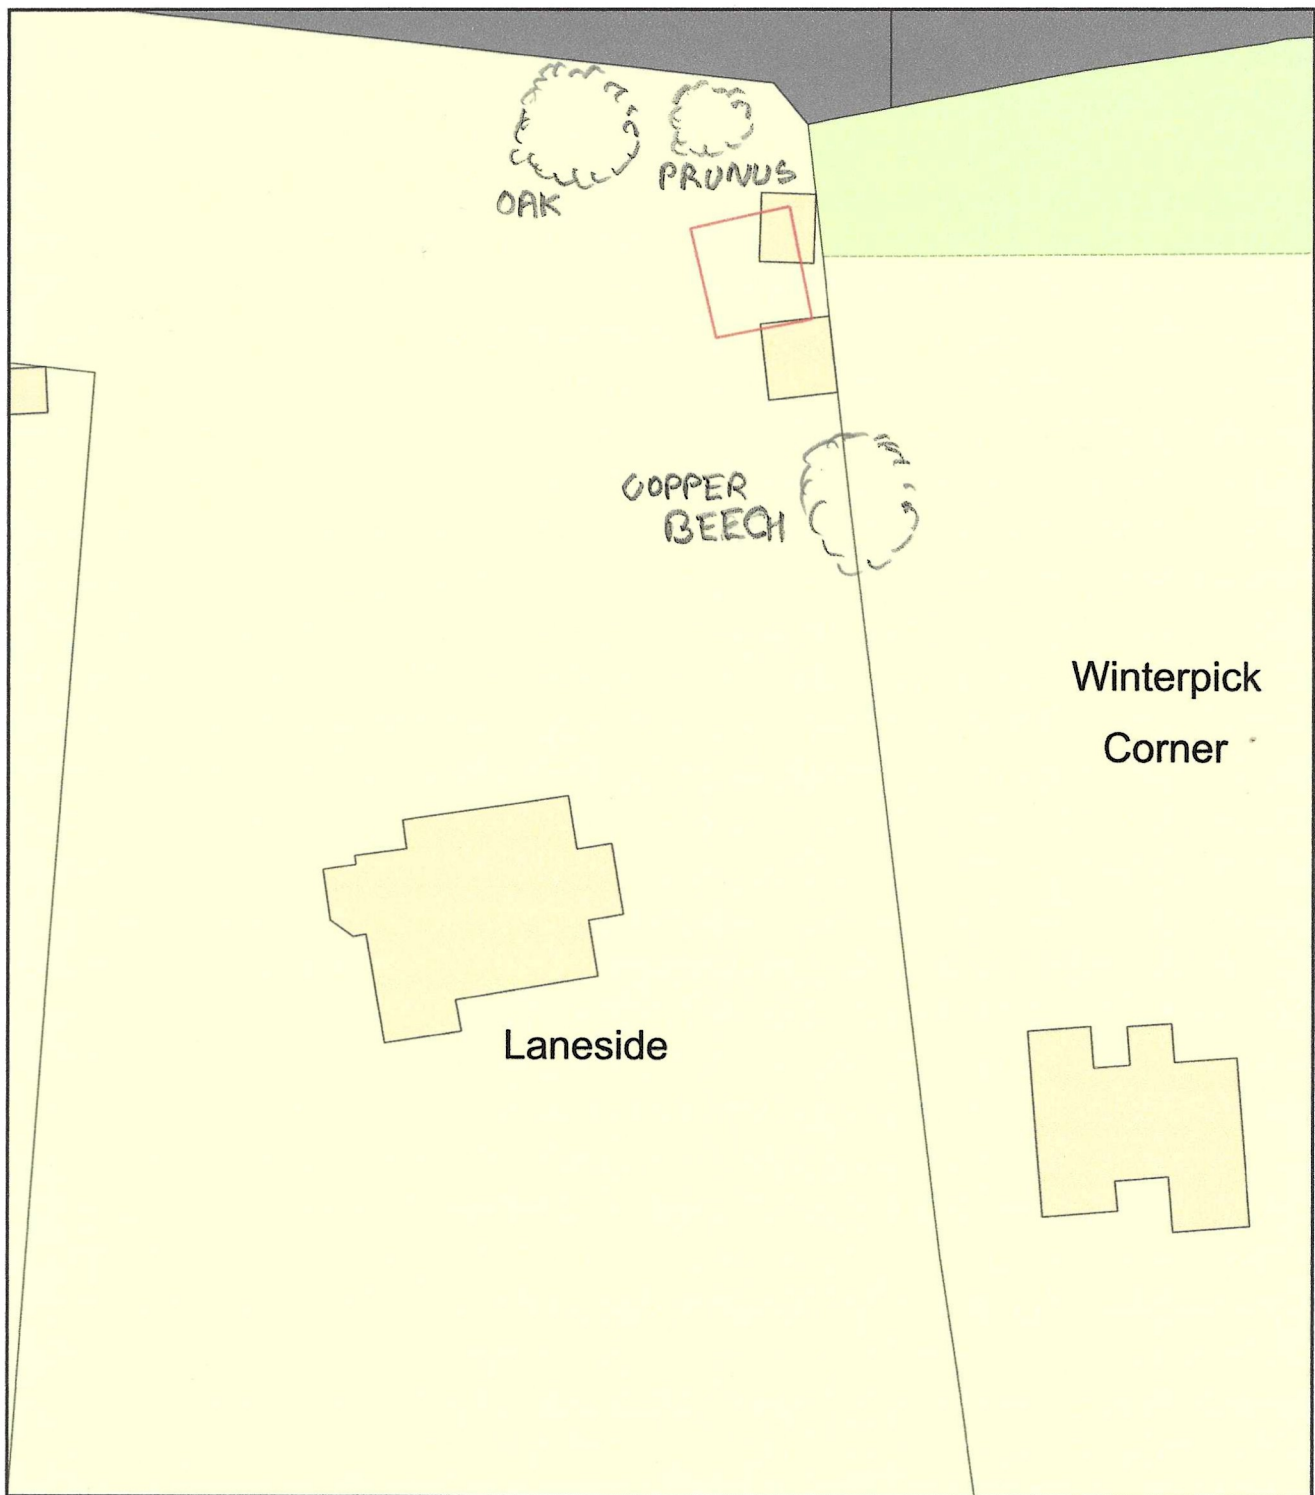

Plan Produced for: Stuart Catterall
Date Produced: 10 Jun 2026
Plan Reference Number: TQRQM26161152940233
Scale: 1:500 @ A4