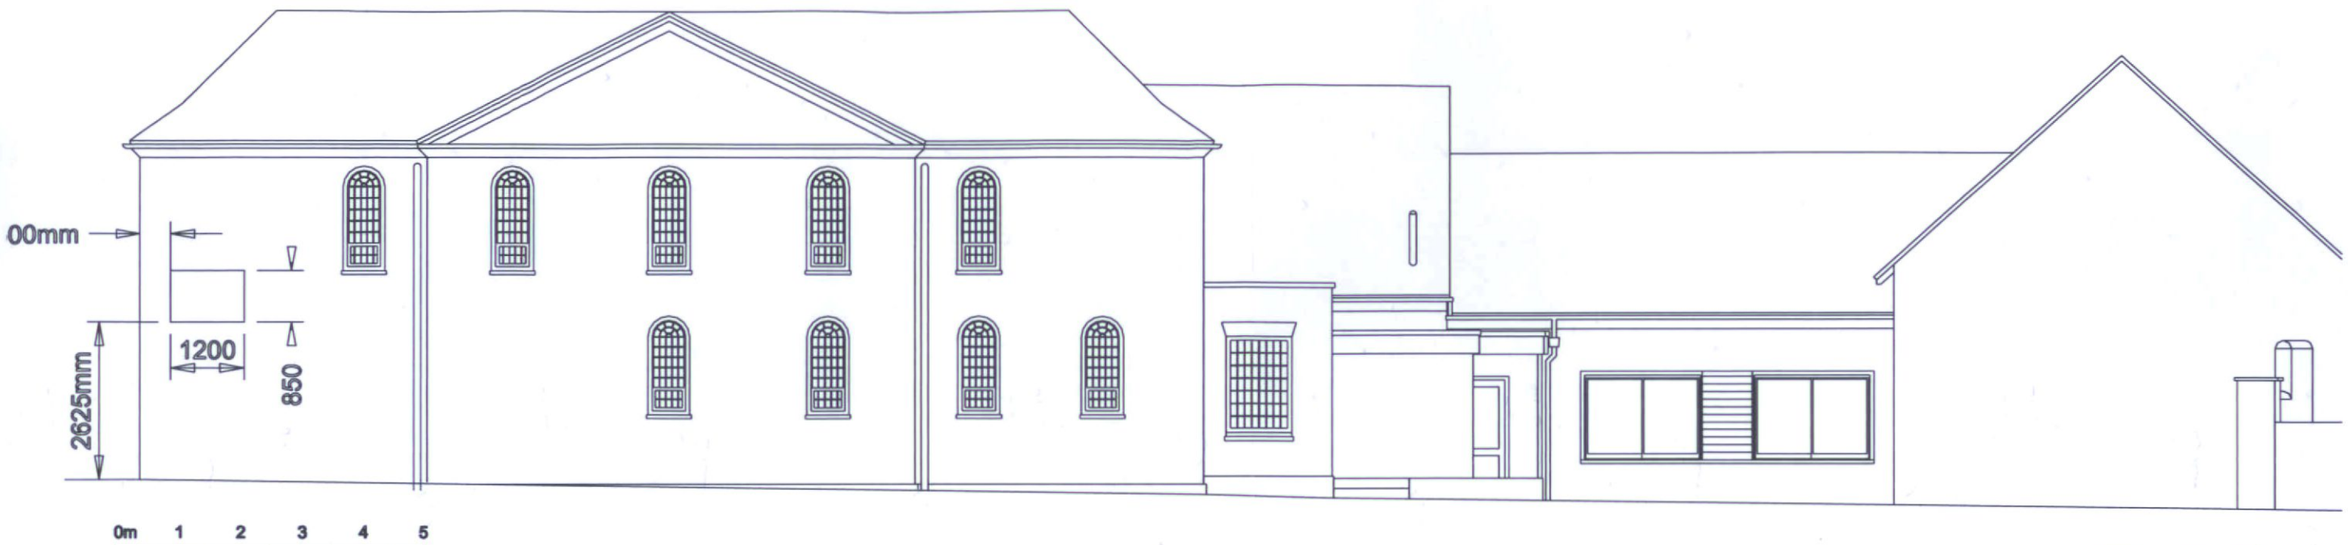

Scale 1:100 @ A3

All dimensions in mm

North Elevation - New Sign Position

Planning Received
13 NOV 2023
Name:
Ref: DC/23/1615 + DC/23/1616

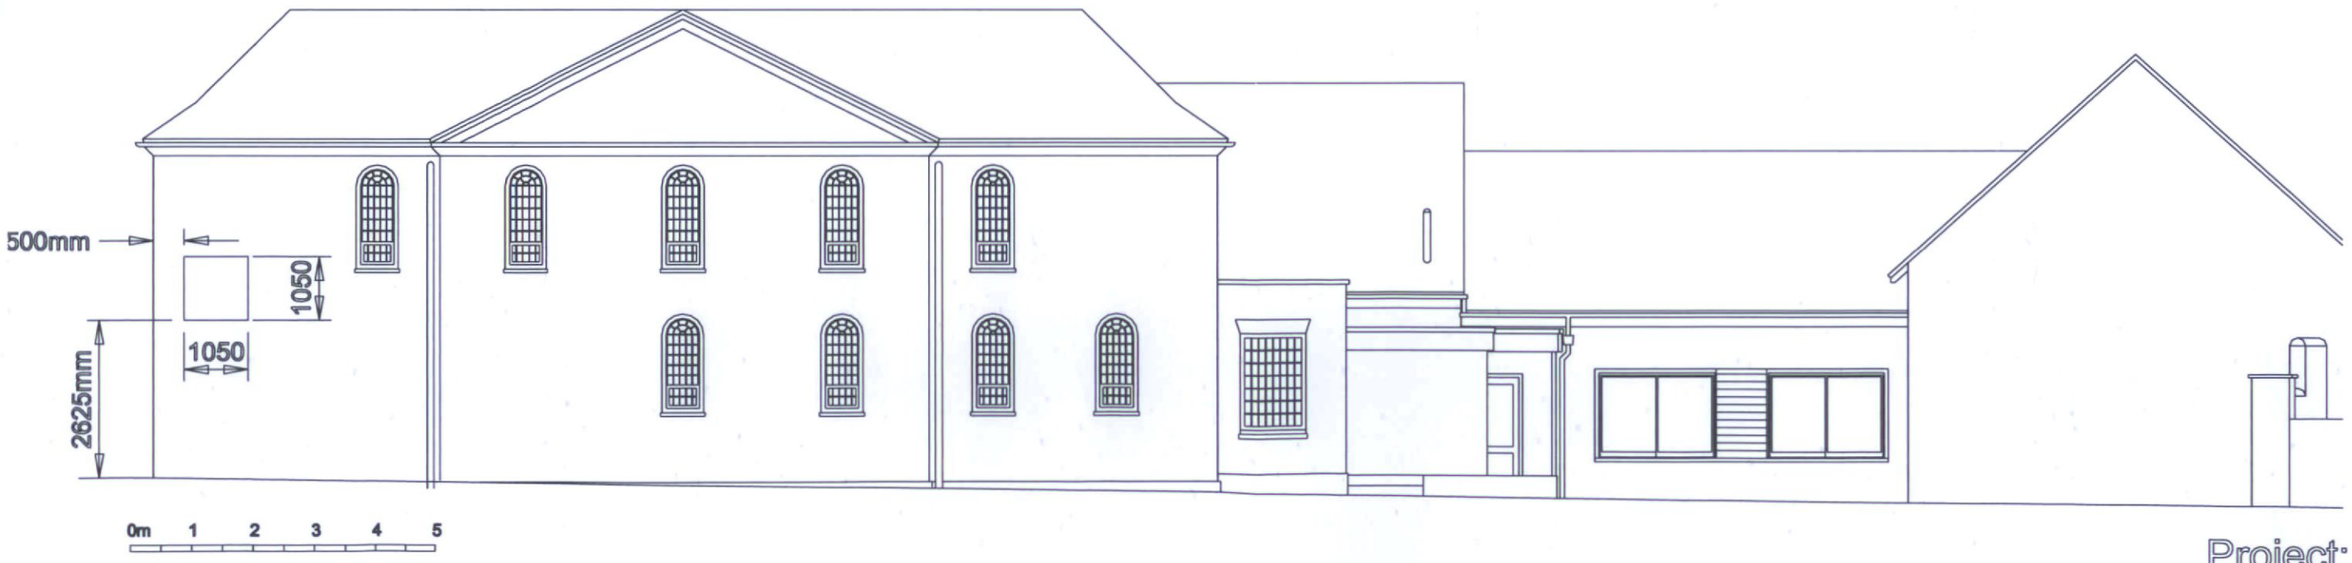

Scale 1:100 @ A3

All dimensions in mm

North Elevation - Old Sign Position

Project:
Replacement Sign Board for The Church Centre,
The Causeway, Horsham, RH12 1HE

October 2023