NOTES

- DO NOT SCALE OFF THIS DRAWING EXCEPT FOR PLANNING PURPOSES
- CHECK ALL DIMENSIONS ON SITE BEFORE ANY WORK IS COMMENCED
- ALL GOODS MATERIALS AND WORKMANSHIP MUST CONFORM WITH CURRENT BUILDING REGULATIONS, BRITISH STANDARDS AND CODES OF PRACTICE
- COPYRIGHT OF THIS DRAWING IS RETAINED BY THE ARCHITECT AND IT MUST NOT BE REPRODUCED WITHOUT WRITTEN CONSENT

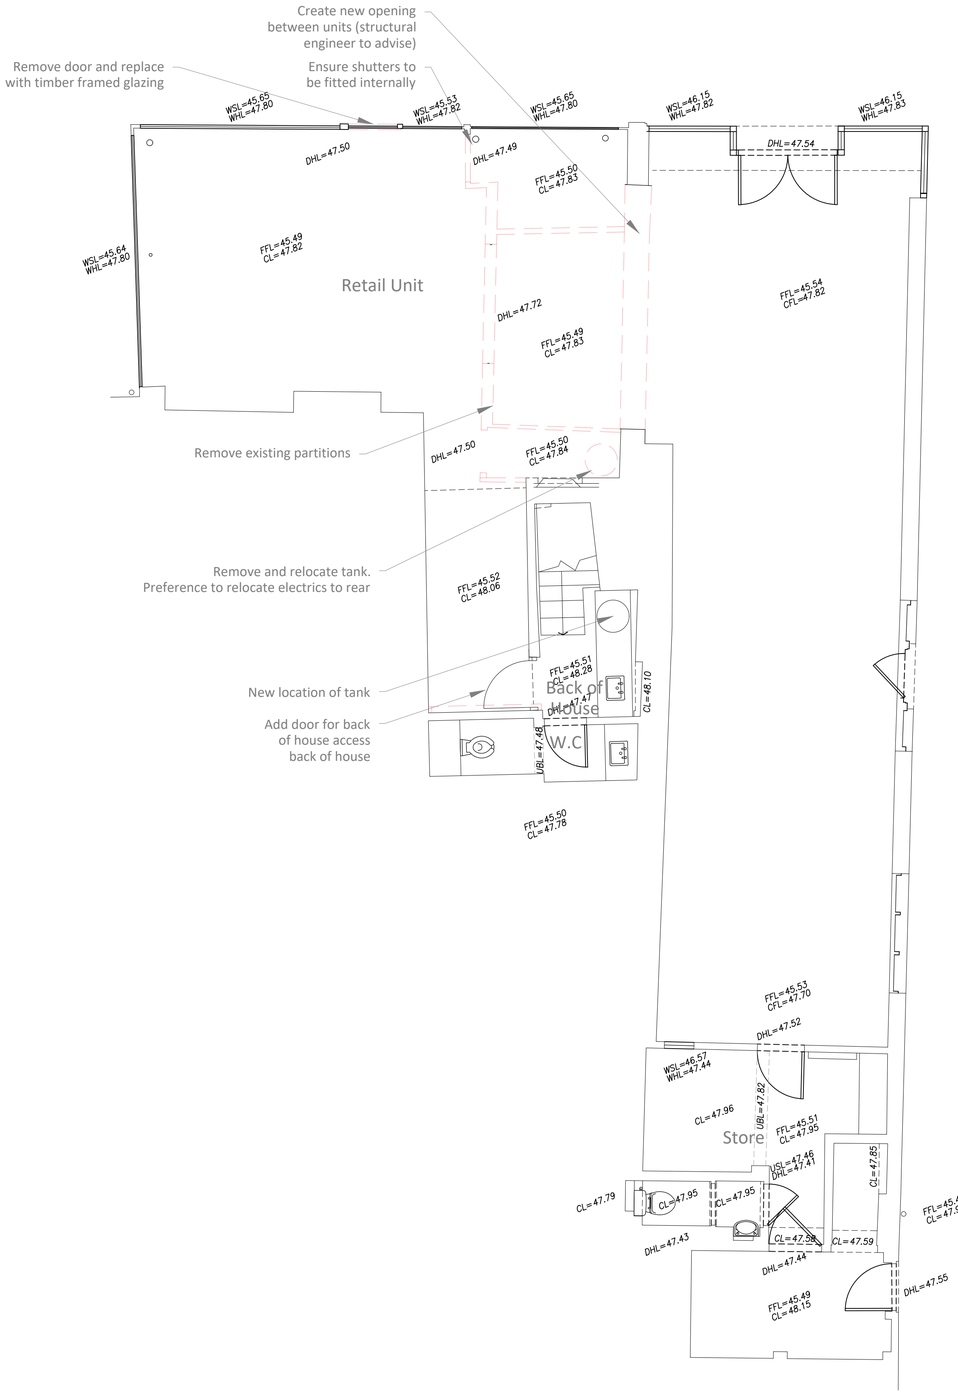

Proposed Ground Floor Plan

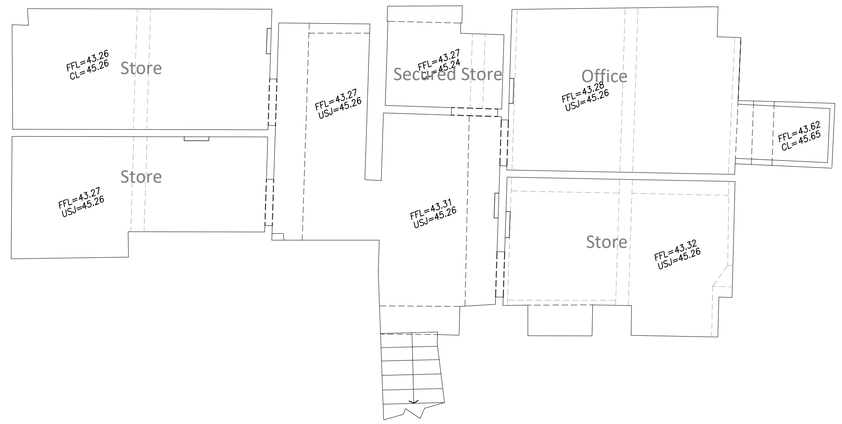

Proposed Basement Plan

0m 1m 2m 3m 4m 5m

Scale 1:50

REV	DATE	BY	AMENDMENT
A	05.11.26	LA	Updates as per commodity plan

folkes architects
The Old Forge
6 Church Street
Storrington
West Sussex
RH20 4LA
t. 01903 868829
info@folkesarchitects.co.uk

CLIENT
Ricky Juneja

JOB TITLE
5 & 5A Middle Street
Horsham
West Sussex
RH12 1NW

DRAWING TITLE
Proposed Basement and Ground Floor Plans

PROJECT STAGE
PLANNING

DRAWING STATUS
PLANNING
NOT FOR CONSTRUCTION USE UNLESS STATED AS 'CONSTRUCTION'

DATE	SCALE	DRAWN BY / CHECKED BY
Sept 2026	1:50@A1	LA / MF

JOB NO.	DRAWING NO.	REVISION
26076	3.01	A