

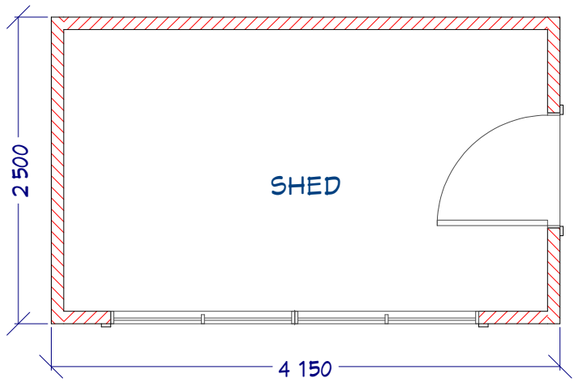



EXISTING SHED FLOOR PLAN

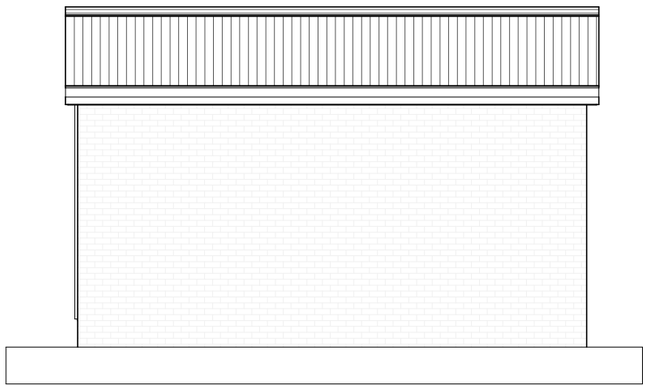


EXISTING SHED REAR ELEVATION

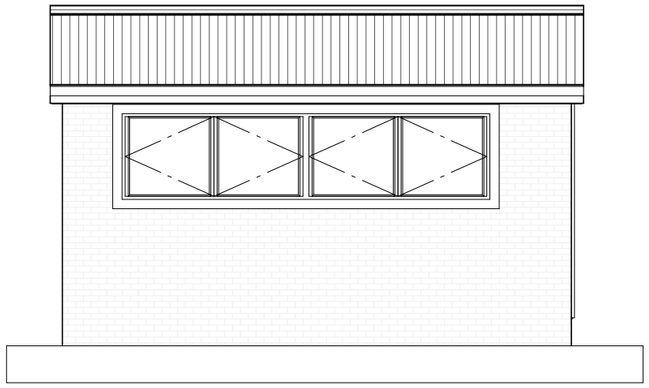


EXISTING SHED FRONT ELEVATION

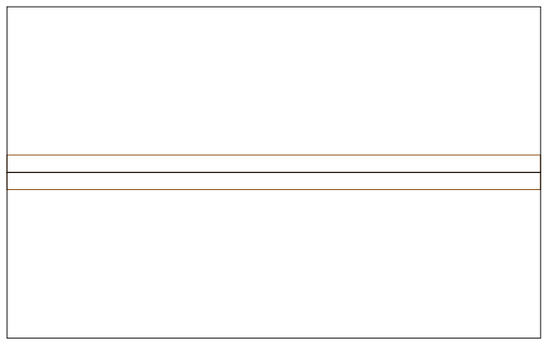

EXISTING SHED ROOF PLAN

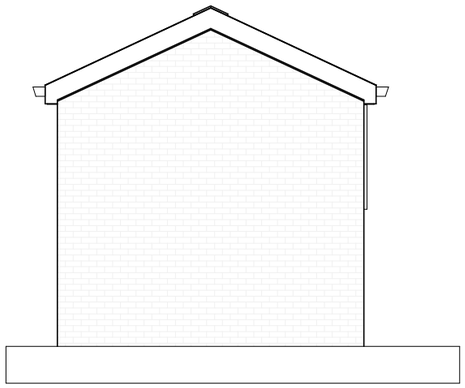


EXISTING SHED SIDE ELEVATION

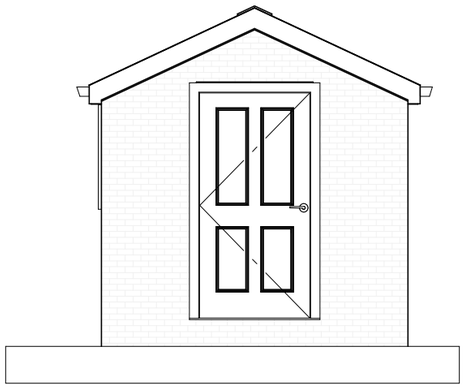

EXISTING SHED SIDE ELEVATION

NOTES:
1) ALL DRAWINGS SUPPLIED BY DWG PLANS ARE TO BE USED FOR PLANNING PERMISSION PURPOSES ONLY AND NOT TO BE USED FOR BUILDING REGULATION PURPOSES.
2) THE CONTRACTOR, SUB-CONTRACTOR OR SUPPLIER IS TO CHECK ALL RELEVANT DIMENSIONS, LEVELS, EXISTING STRUCTURE AND MATERIALS PRIOR TO COMMENCING THE WORKS.
© THIS DRAWING IS COPYRIGHT AND MAY NOT BE COPIED, TRACED, ALTERED OR REPRODUCED WITHOUT WRITTEN PERMISSION FROM DWG PLANS.

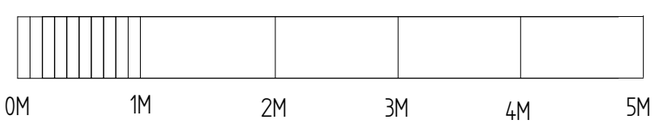

	NAME	DATE
DRAWN	PRB	02/10/2024

UNLESS OTHERWISE SPECIFIED DIMENSIONS ARE IN MILLIMETERS

DWG PLANS
35 Cranmer Drive, Nursling, Southampton, SO16 0TD
Mobile: 07851229345, Email: info@dwgplans.co.uk

TITLE: Existing shed plans
19 Three Acres, Horsham

SIZE	DWG NO	REV
A3	DWG PLANS 03393	A

CLIENT: Mr Chris Fryer

SCALE: 1:50 @ A3

SHEET 1 of 1