

SOUTH ELEVATION



EAST ELEVATION



WEST ELEVATION

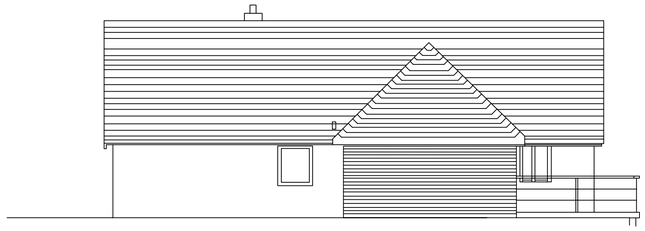

NORTH ELEVATION

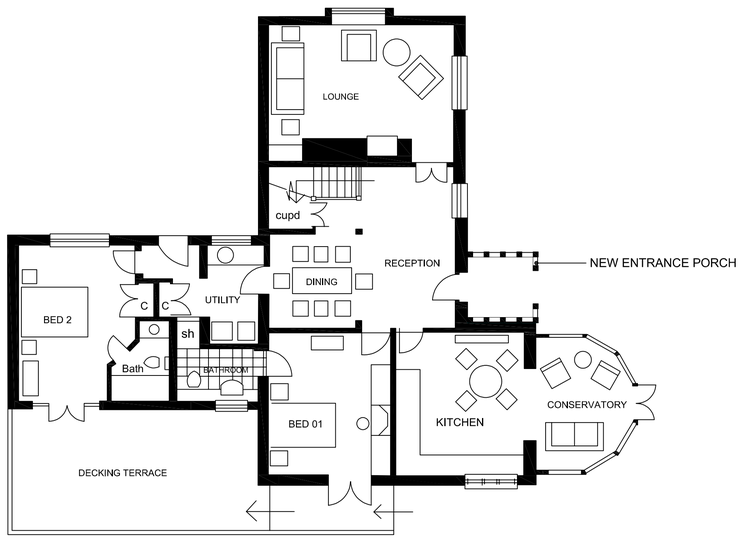

GROUND FLOOR PROPSED

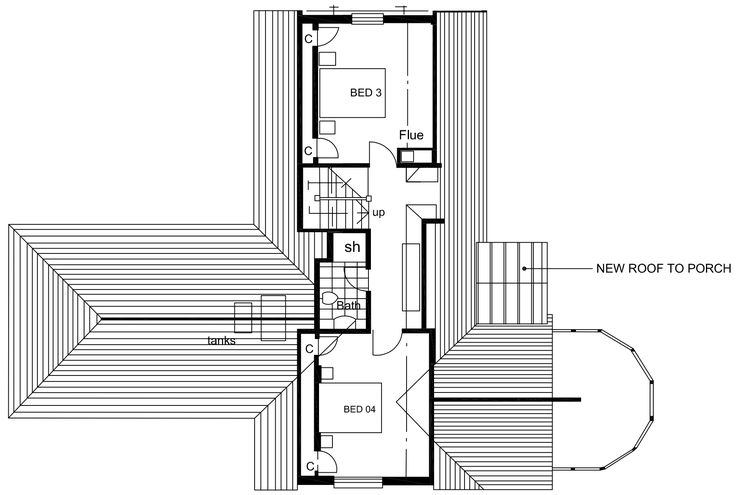

FIRST FLOOR PROPOSED

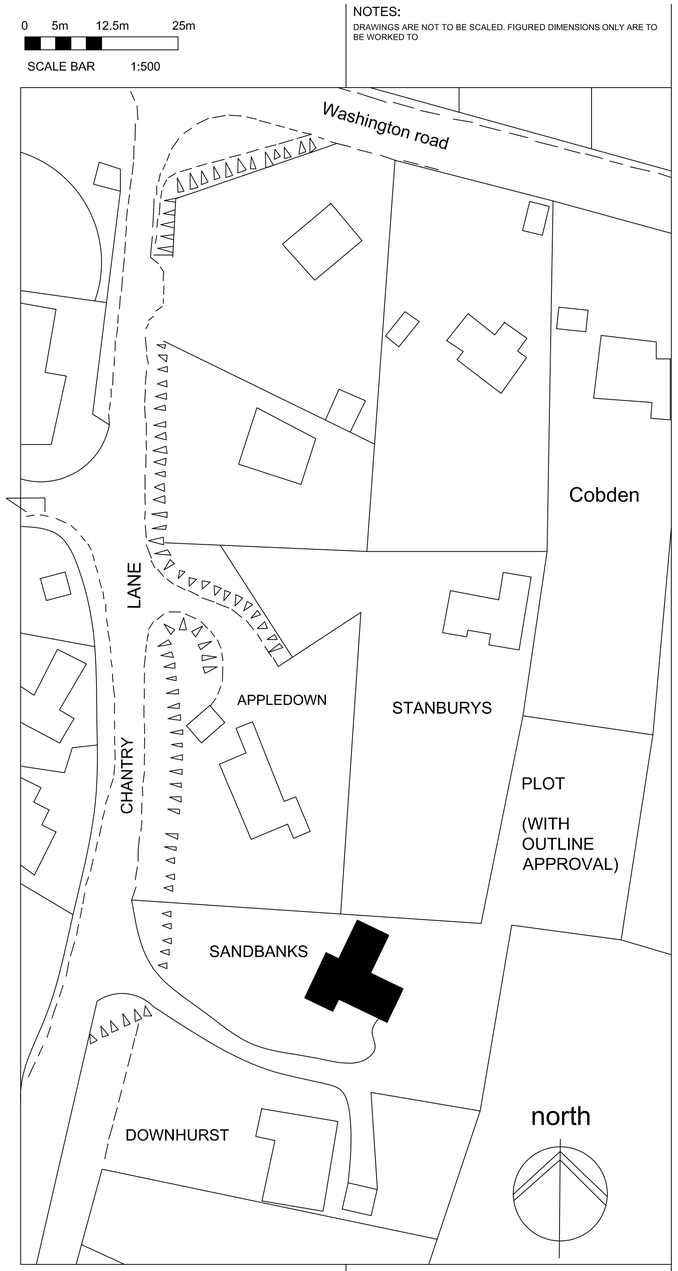

LOCATION PLAN

NOTES:

DRAWINGS ARE NOT TO BE SCALED. FIGURED DIMENSIONS ONLY ARE TO BE WORKED TO

0 1 2.5m 5m 10m

SCALE BAR 1:100

REV	DETAILS	DATE

DRAWING: PLANS & ELEVATIONS AS PROPOSED

JOB: SANDBANKS
CHANTRY LANE
STORRINGTON

SCALE: 1:100 @ A1 DATE: SEP 24

JOB No: SB1 DRG. NO: 01B