
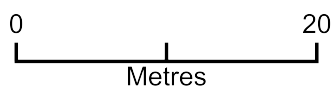


Bristow Cottage

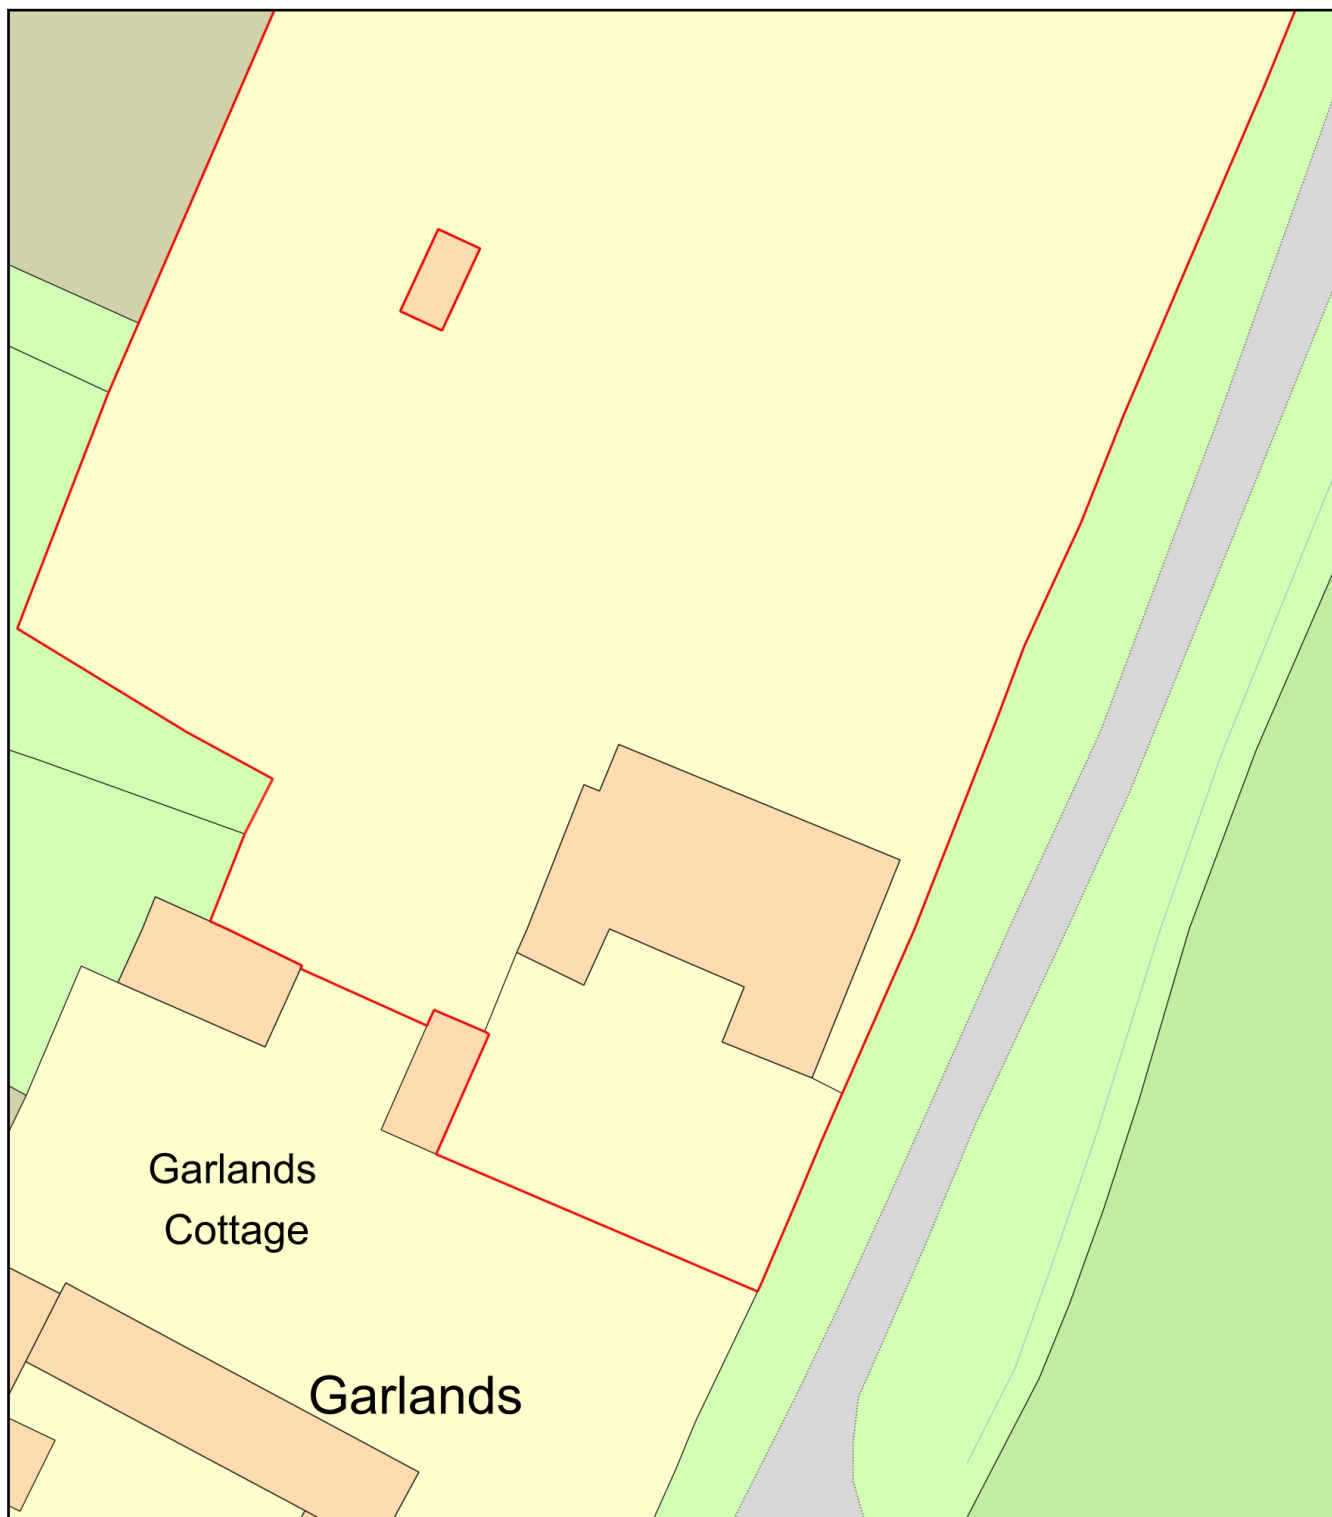

Plan Produced for: Garlands

Date Produced: 04 Aug 2026

Plan Reference Number: TQRQM26216164015383

Scale: 1:500 @ A4