


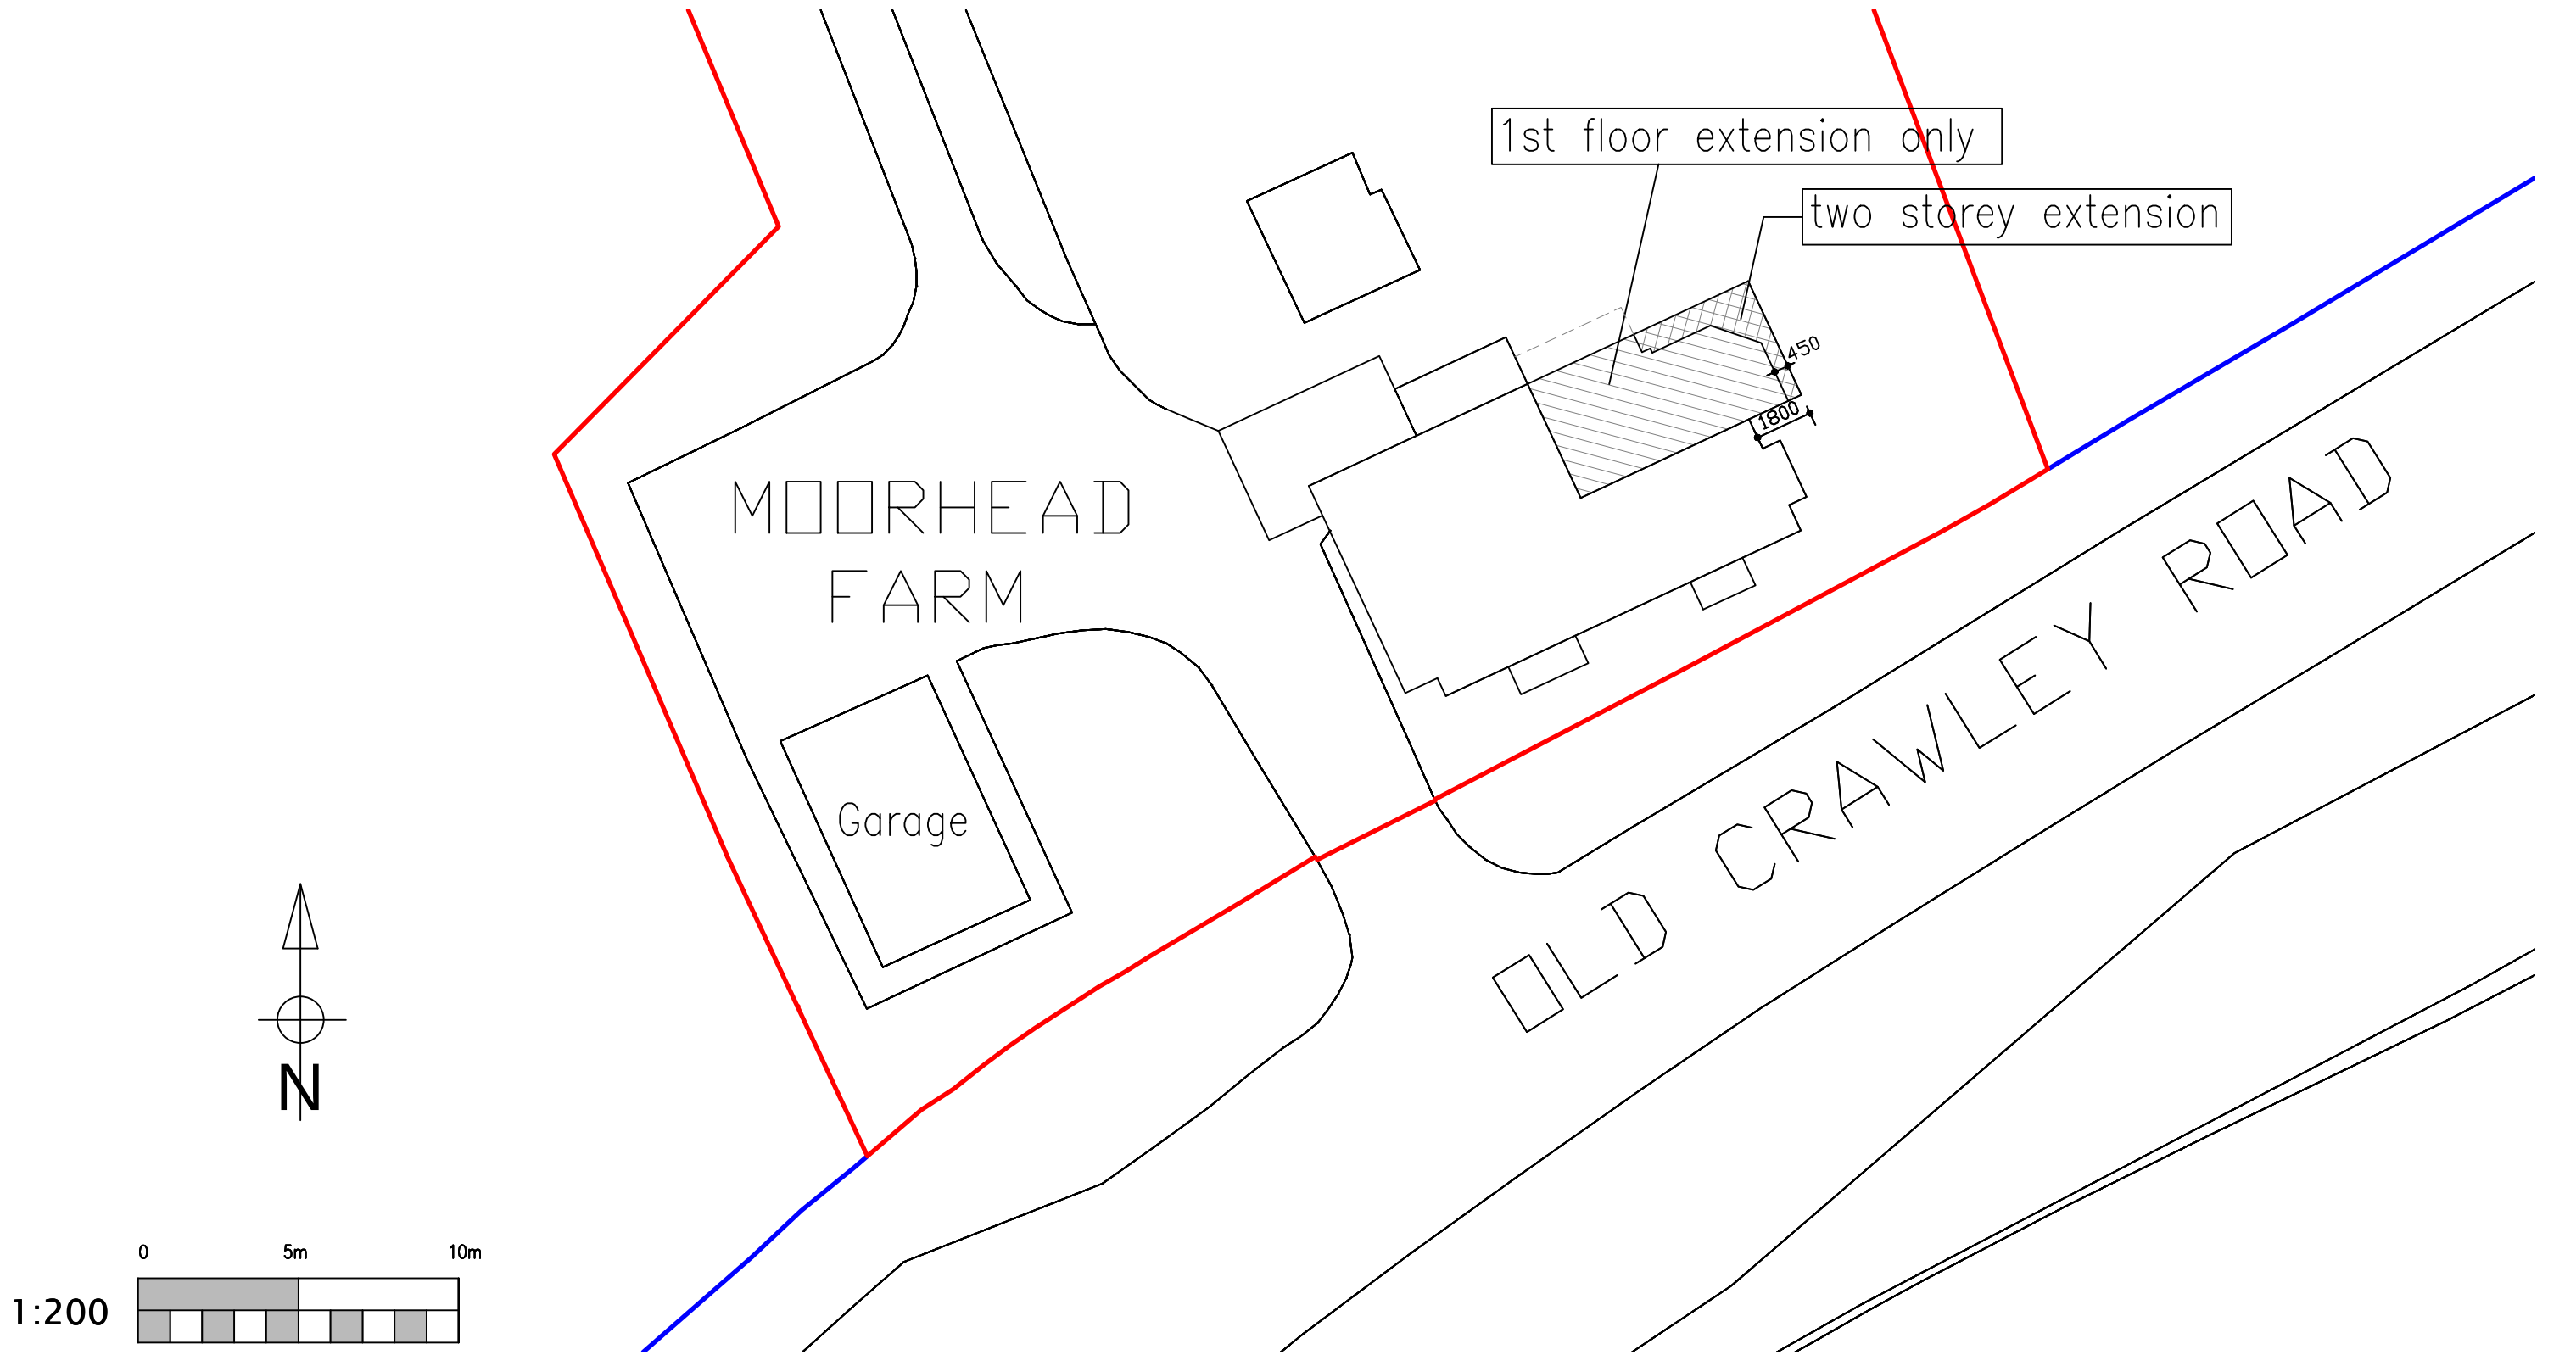

Block Plan 1:200