


1:1250 0 10m 20m 30m 40m 50m 60m 70m 80m 90m 100m 110m

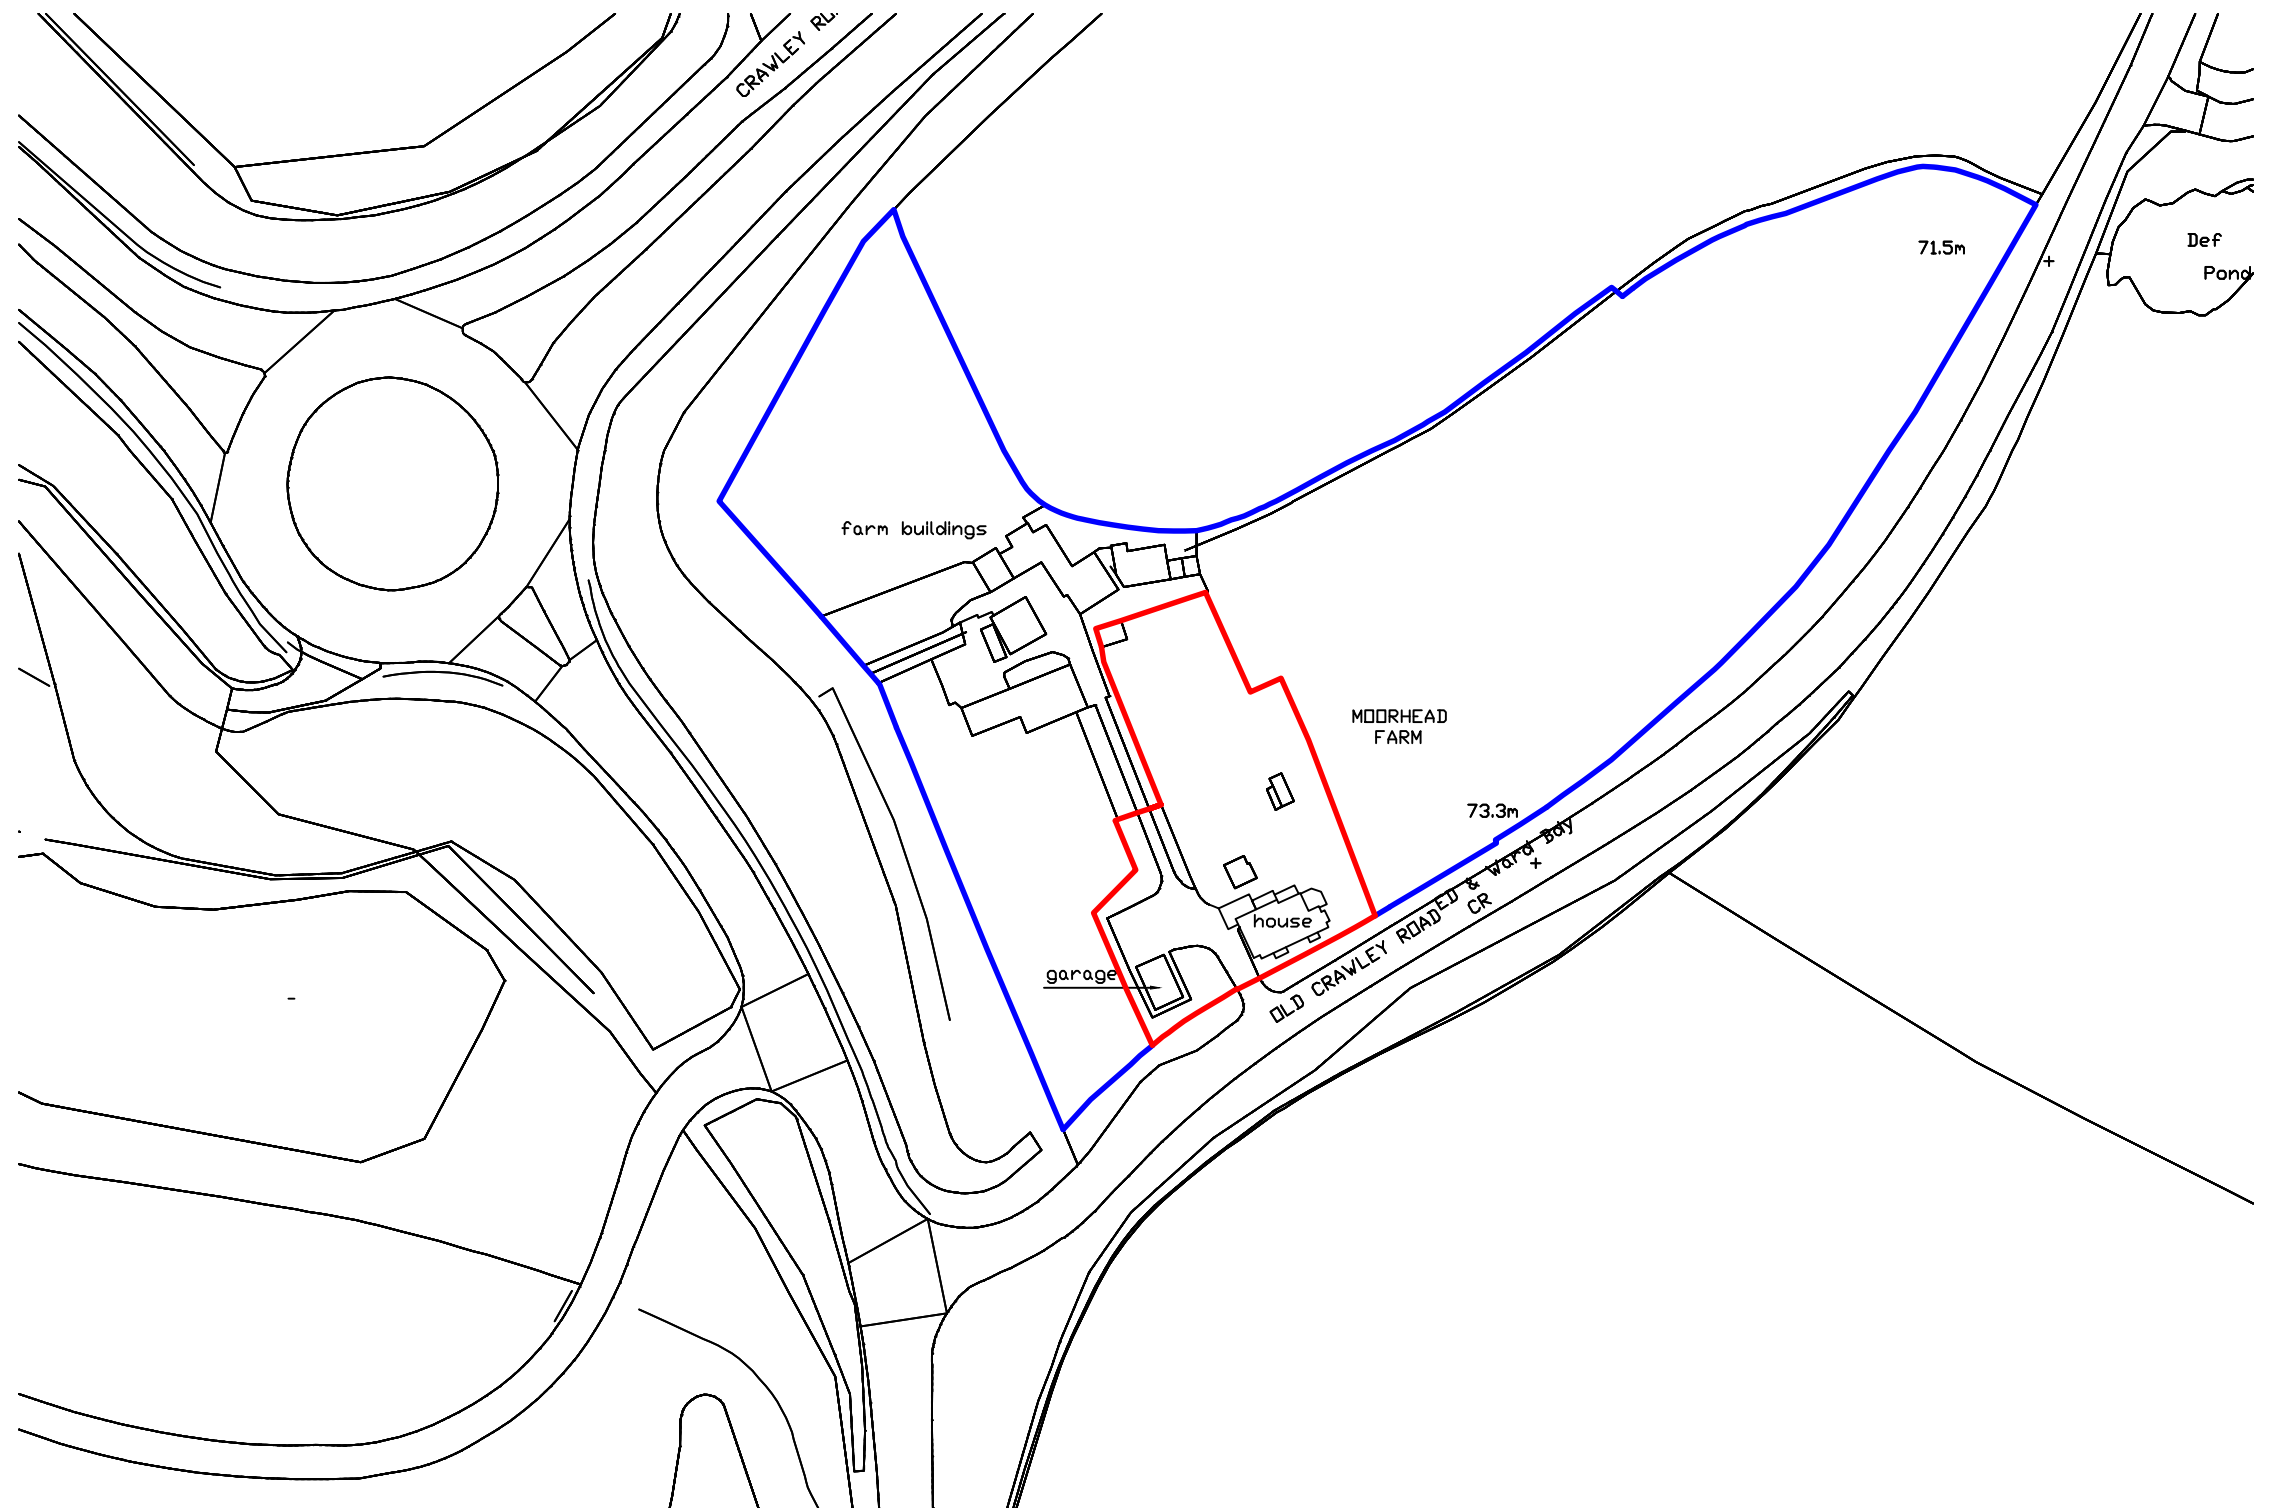

Location Plan 1:1250



Carmichael Building Design Ltd.

Rosemary Cottage Pound Lane Mannings Heath
Horsham West Sussex RH13 6JL
t: 01403 252794

Client
Mrs Elizabeth Jackson

Project
Moorhead Farm
Old Crawley Road
Faygate
Horsham
RH12 4RU

Drawing Title
Location Plan

Sheet size A3
Scale 1:1250

Rev- Issued for PLANNING 22.07.2026

Drawing No.
23976

Rev.
—