


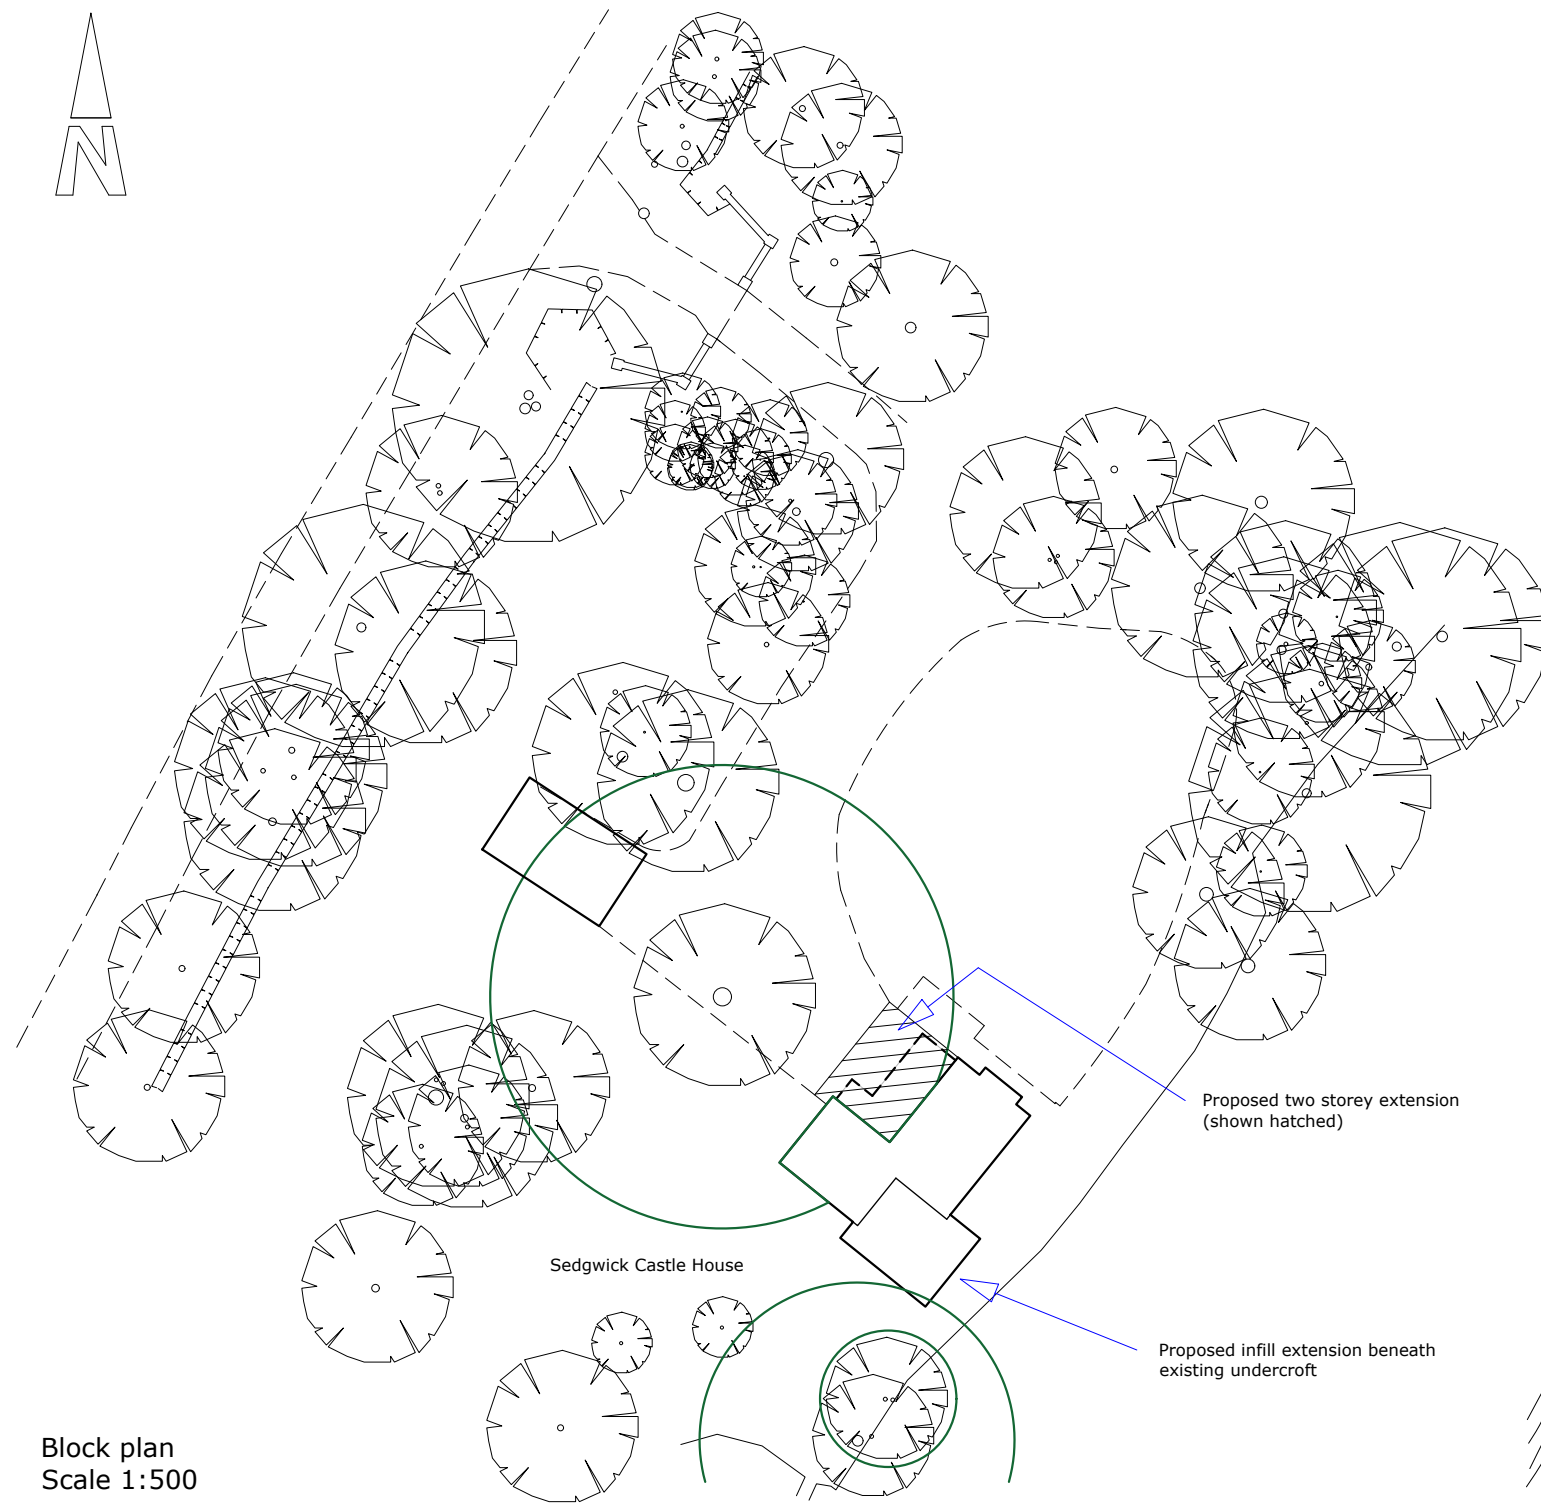


Block plan
Scale 1:500



Route Protections Area - refer to the associated Arboricultural report


Proposed two storey extension
(shown hatched)

Proposed infill extension beneath
existing undercroft

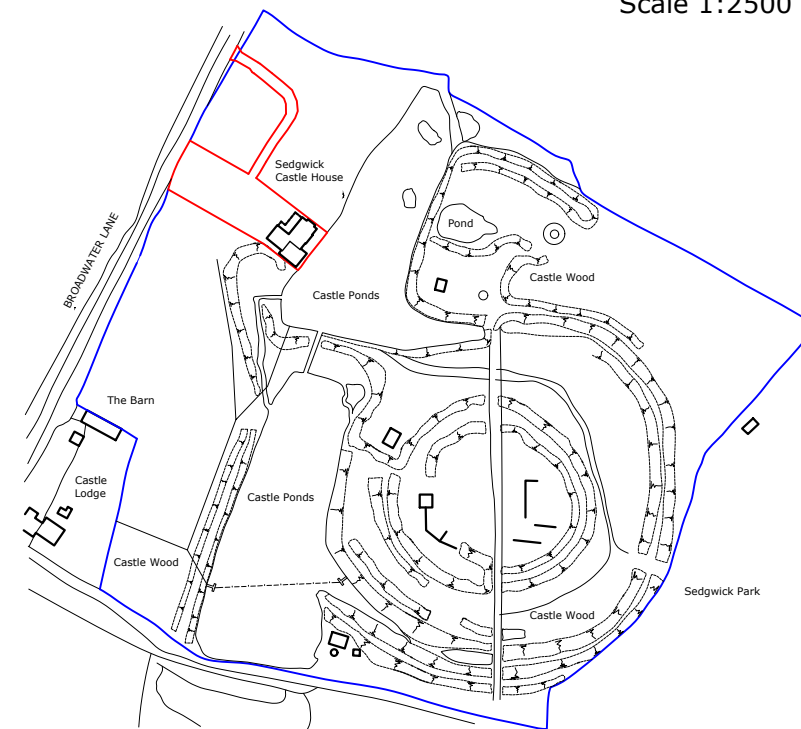


Location plan
Scale 1:2500

Scale @
1:2500

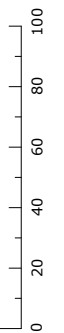

Scale @
1:500

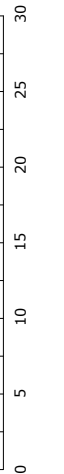

Do not scale from drawing except
for planning purposes

All dimension are in millimetres

No work is to extend over adjoining
properties without express permission

All designs are subject to a structural
feasibility analysis

Proposed remodelling of
existing dwelling comprising
a two storey front extension,
infill beneath existing
undercroft to rear of dwelling,
new external fenestration and
external finishes.

Block plan and Location plan

Sedgwick Castle House
Broadwater Lane
Copsale
West Sussex
RH13 6QJ

Plan No: PL/650/07
Scale: as indicated

Drawing size: A3



07769 952066
01403 241466
concept design
planning applications
building regulations