
00 Existing Ground Floor Plan

1 : 50

0 1 2 3 4 5 10m

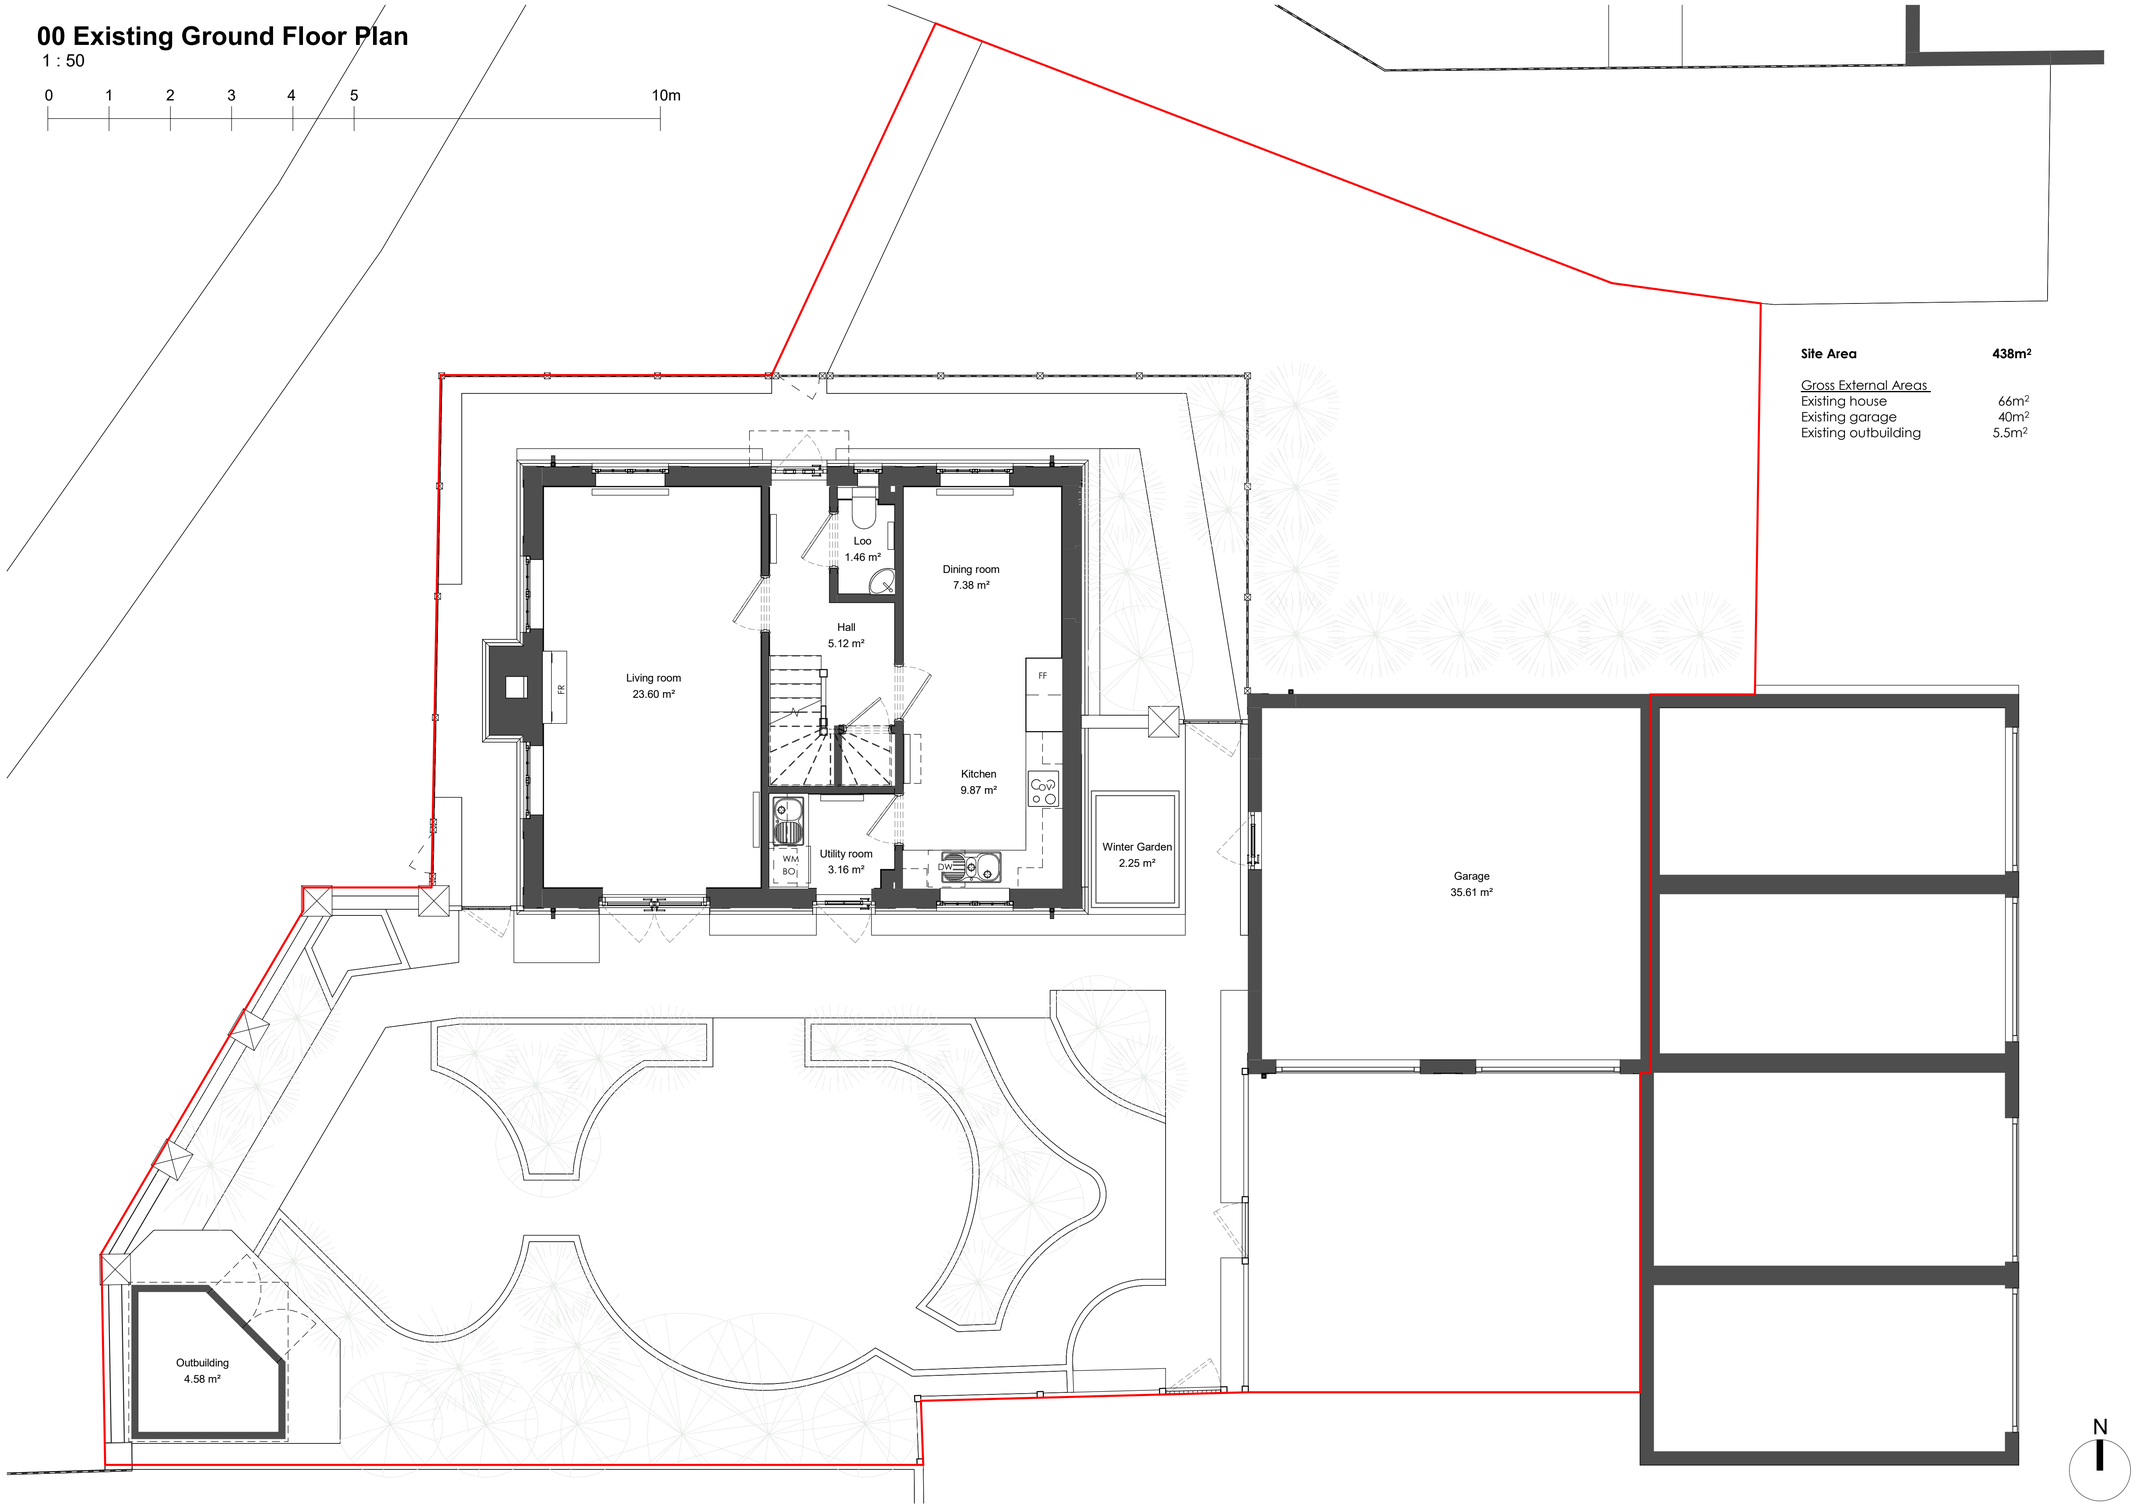

Site Area	**438m²**
Gross External Areas	
Existing house	66m²
Existing garage	40m²
Existing outbuilding	5.5m²

N

This drawing and design is for use solely in connection with the project described below. The drawing and design is the copyright of the Architect stated in the drawing, and must not be re-issued, loaned or copied without written consent. All dimensions and setting out to be checked on site before construction. This drawing is to be read in conjunction with all other information relevant to the project. Any apparent discrepancy is to be brought to the attention of the Architects. **Do not scale from this drawing.**

ISSUED FOR PLANNING

Property Line Site Area

Revision	Date	Description
004	16/07/2024	Issued for Planning
003	08/07/2024	Issued for Planning
002	03/07/2024	Issued for Planning
001	15/03/2024	Issued for Information

Status: INFORMATION

Size: A1

Scale: 1 : 50

Drawing number: IMA-24002-01101

Drawing: EXISTING GROUND FLOOR PLAN

Project: MEADOW DRIVE

ima Architect
ivonnearchitecture@gmail.com
+44(0)7873572814