
Existing Roof Plan

1 : 50

0 1 2 3 4 5 10m

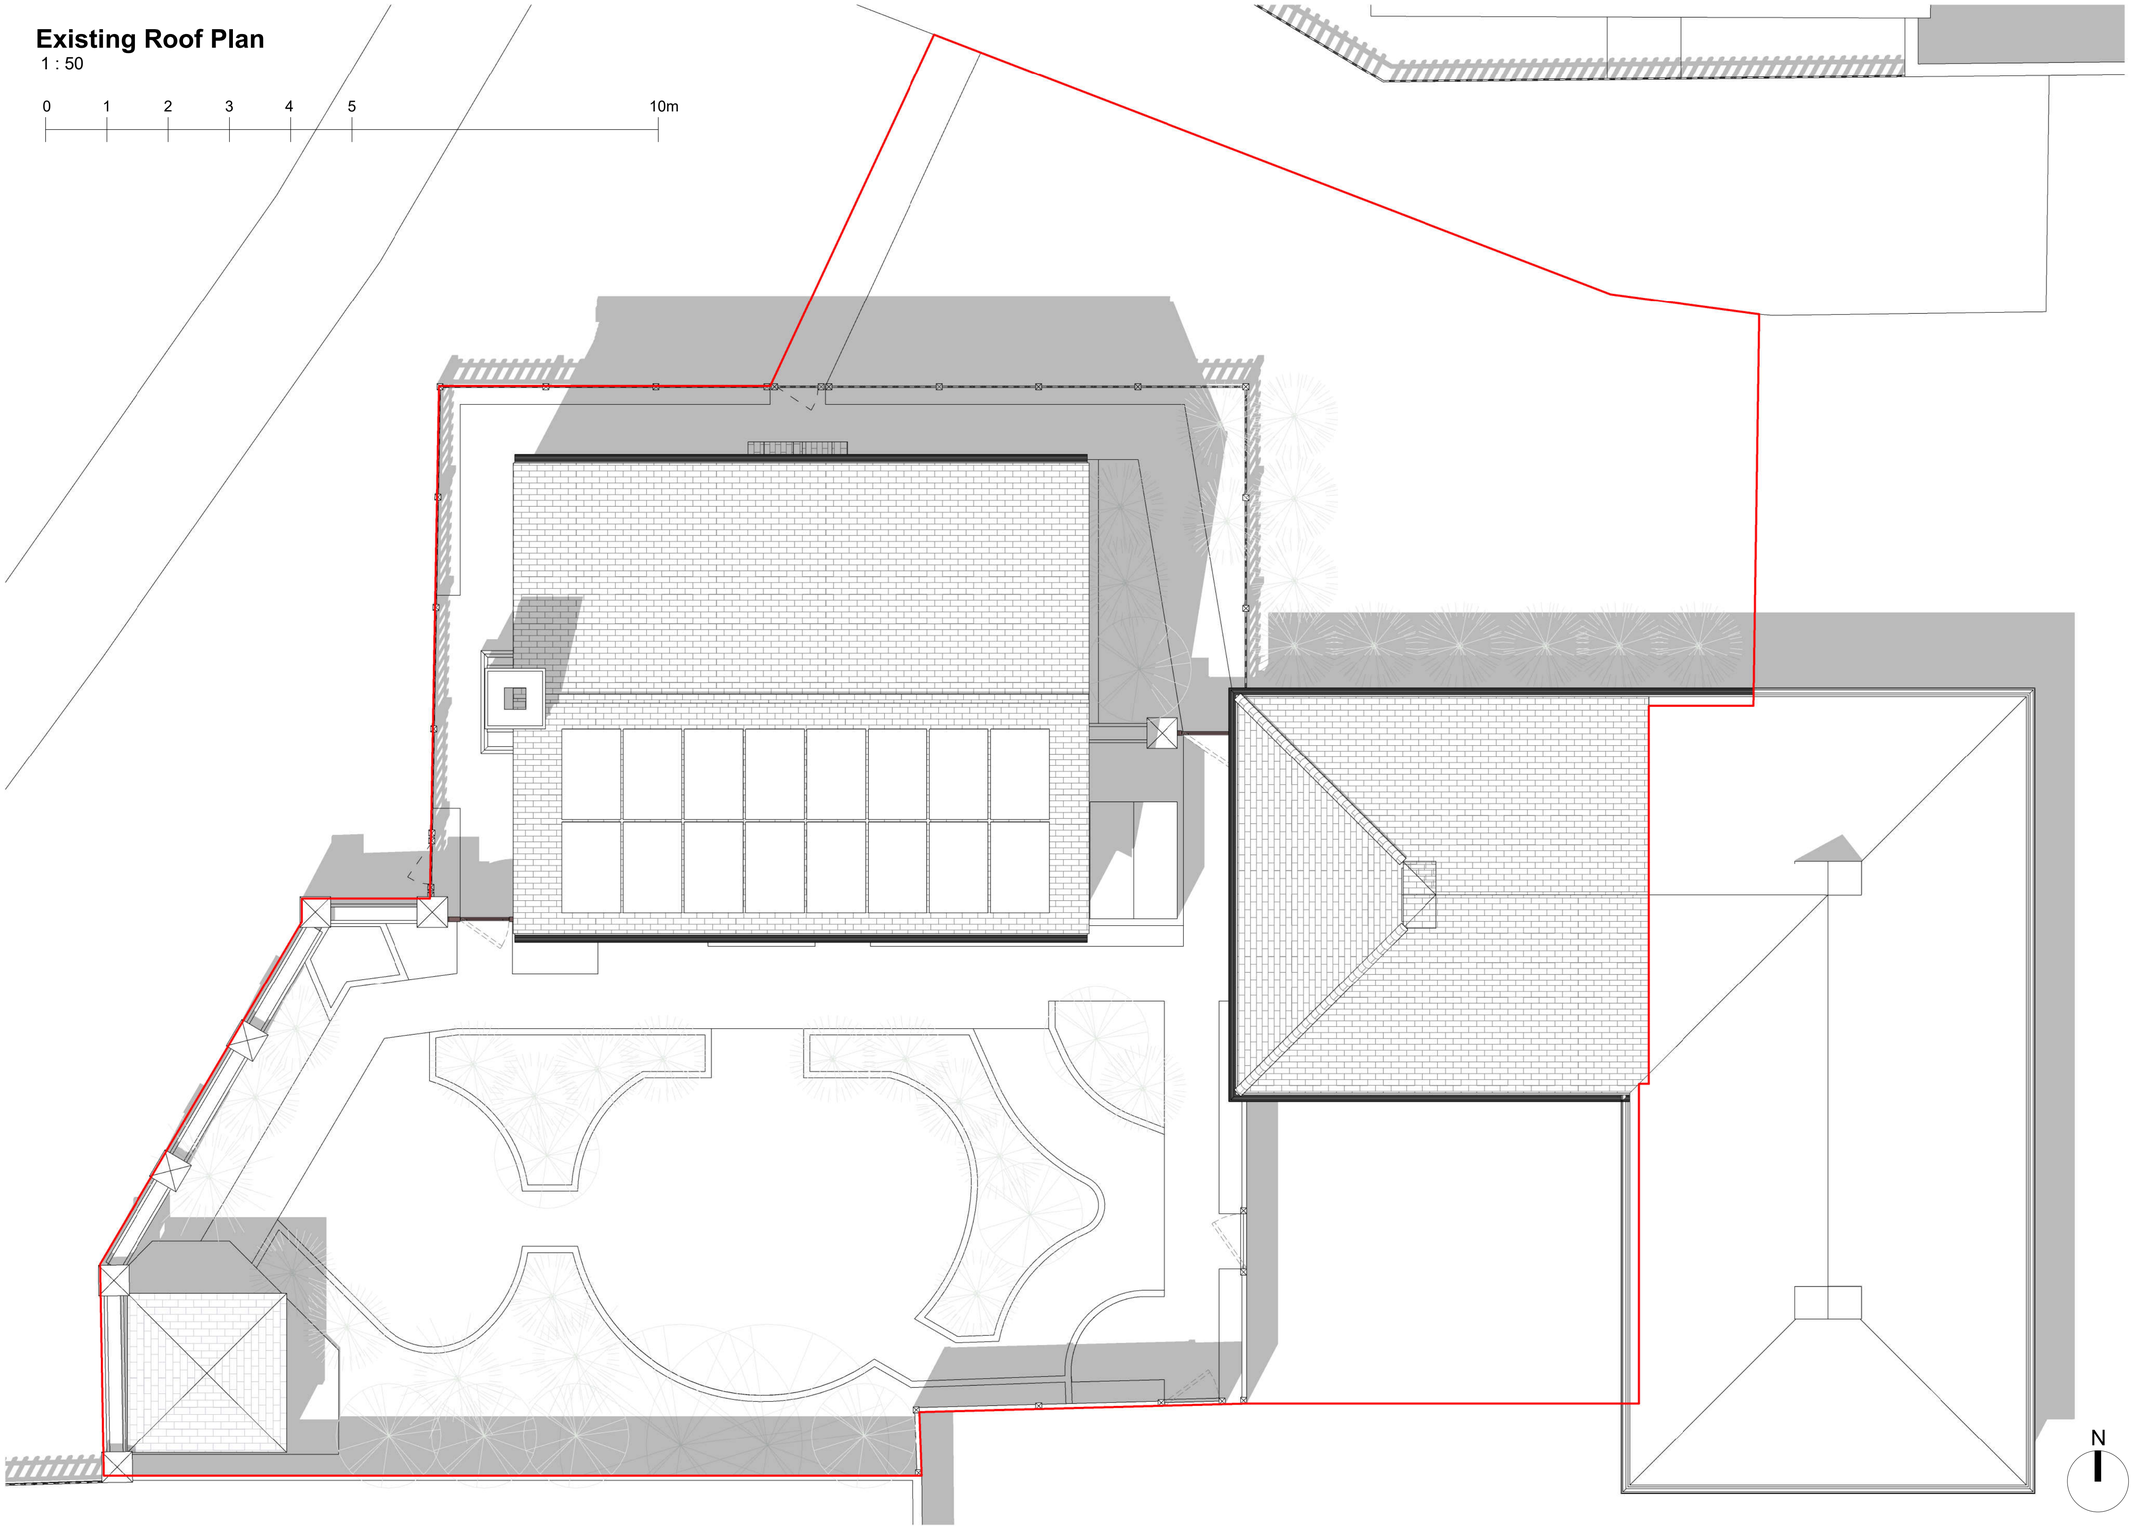

This drawing and design is for use solely in connection with the project described below. The drawing and design is the copyright of the Architect stated in the drawing, and must not be re-issued, loaned or copied without written consent. All dimensions and setting out to be checked on site before construction. This drawing is to be read in conjunction with all other information relevant to the project. Any apparent discrepancy is to be brought to the attention of the Architects. **Do not scale from this drawing.**

ISSUED FOR PLANNING

Property Line Site Area

Revision	Date	Description
003	16/07/2024	Issued for Planning
002	03/07/2024	Issued for Planning
001	15/03/2024	Issued for Information

Status:
INFORMATION

Size: A1

Scale:
1 : 50

Drawing number:
IMA-24002-01100

Drawing:
EXISTING ROOF PLAN

Project:
MEADOW DRIVE

ima
Architect
ivonnearchitecture@gmail.com
+44(0)7873572814