wps planning

planning - design

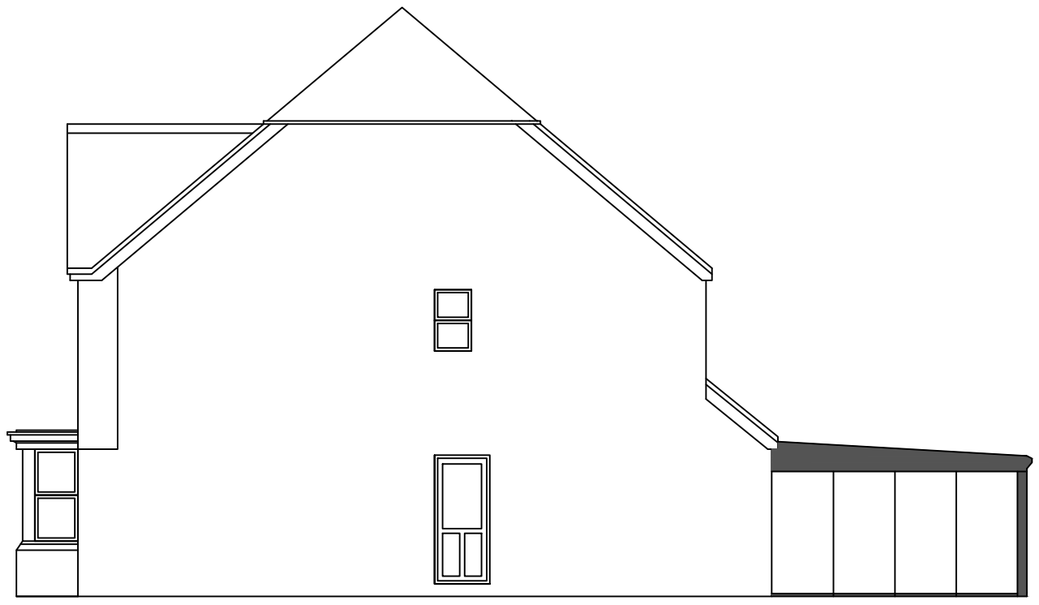

south elevation

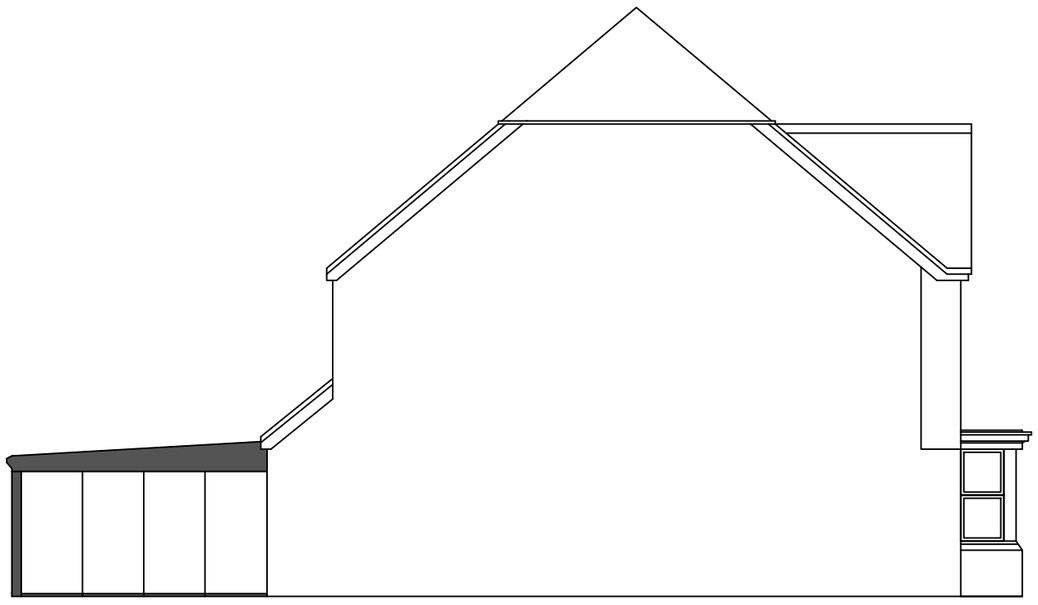

north elevation

0 _____ 5

retention of single storey extension - 24 longhurst avenue, RH12 1BH - existing side elevations - drawing no. 129/2024/4 - scale 1:100 @a3