
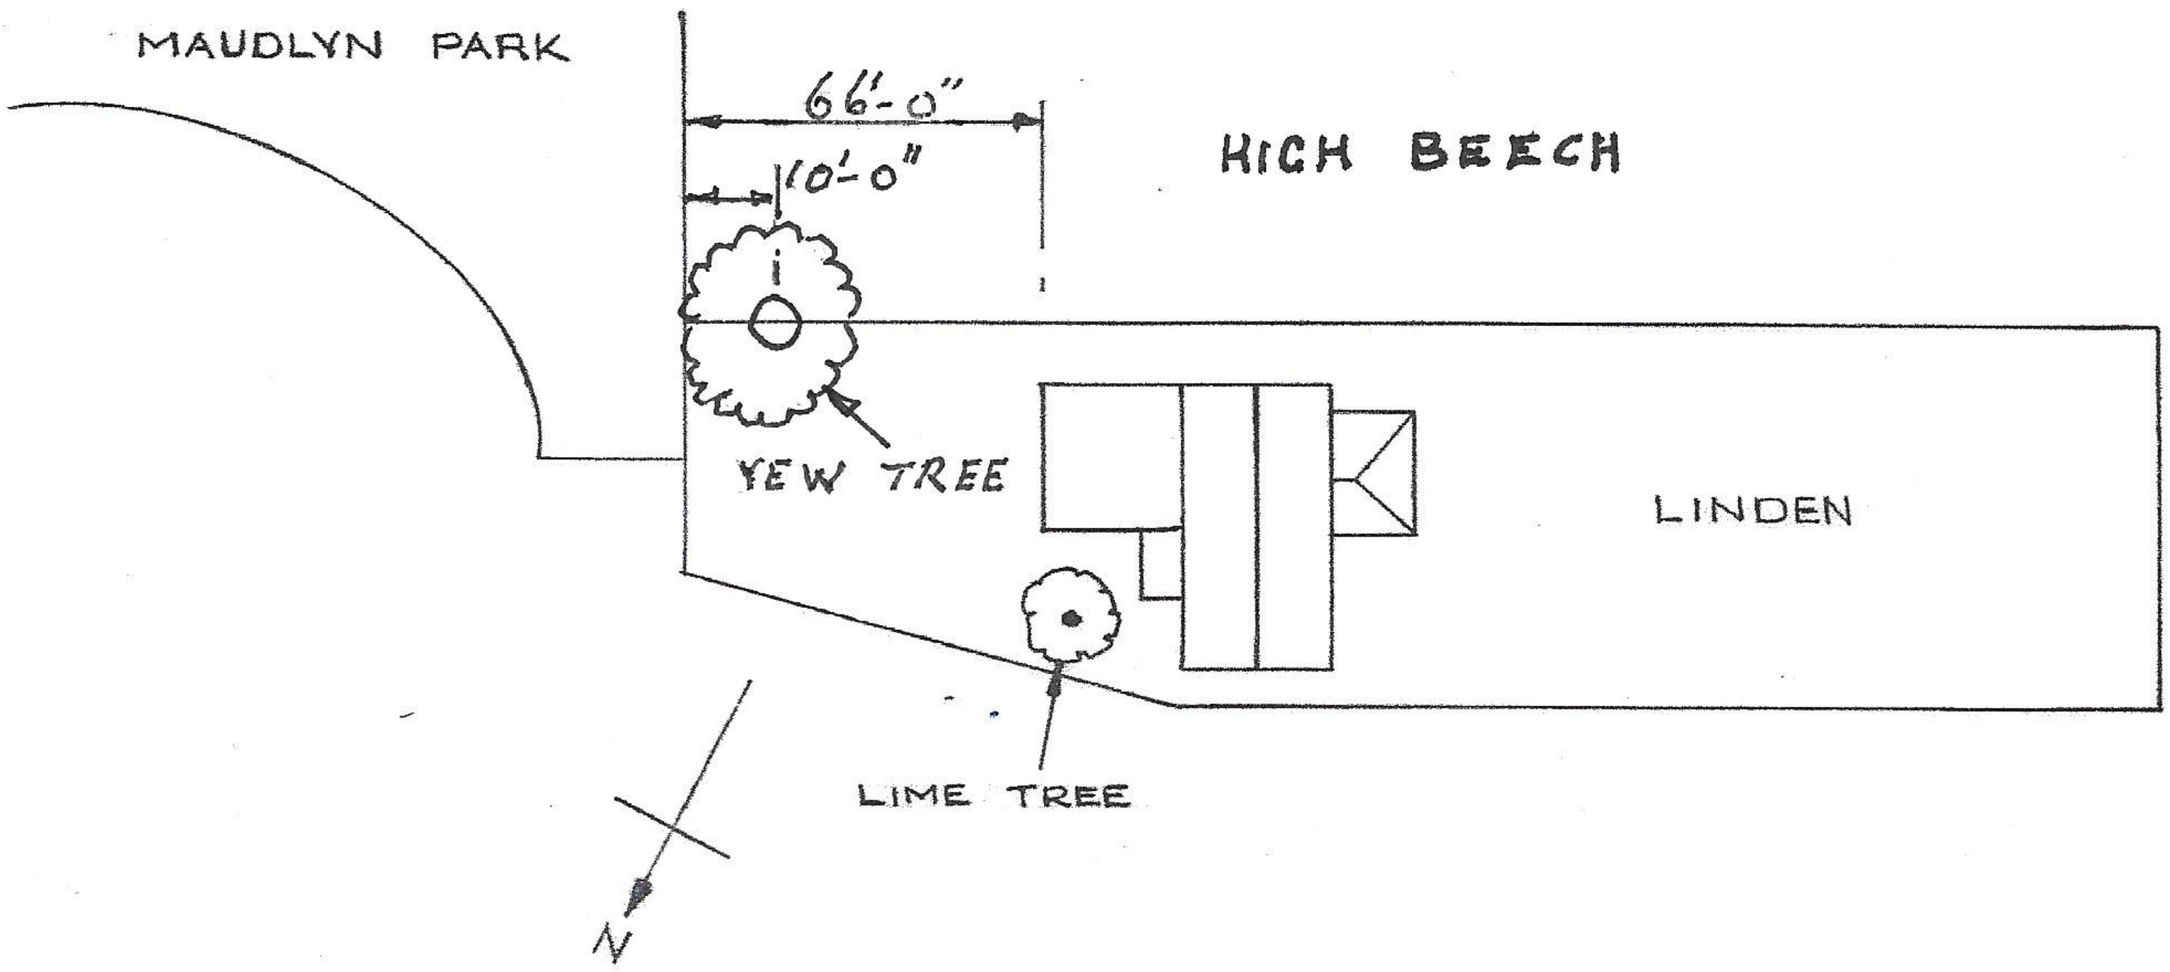



SITE PLAN

1:500

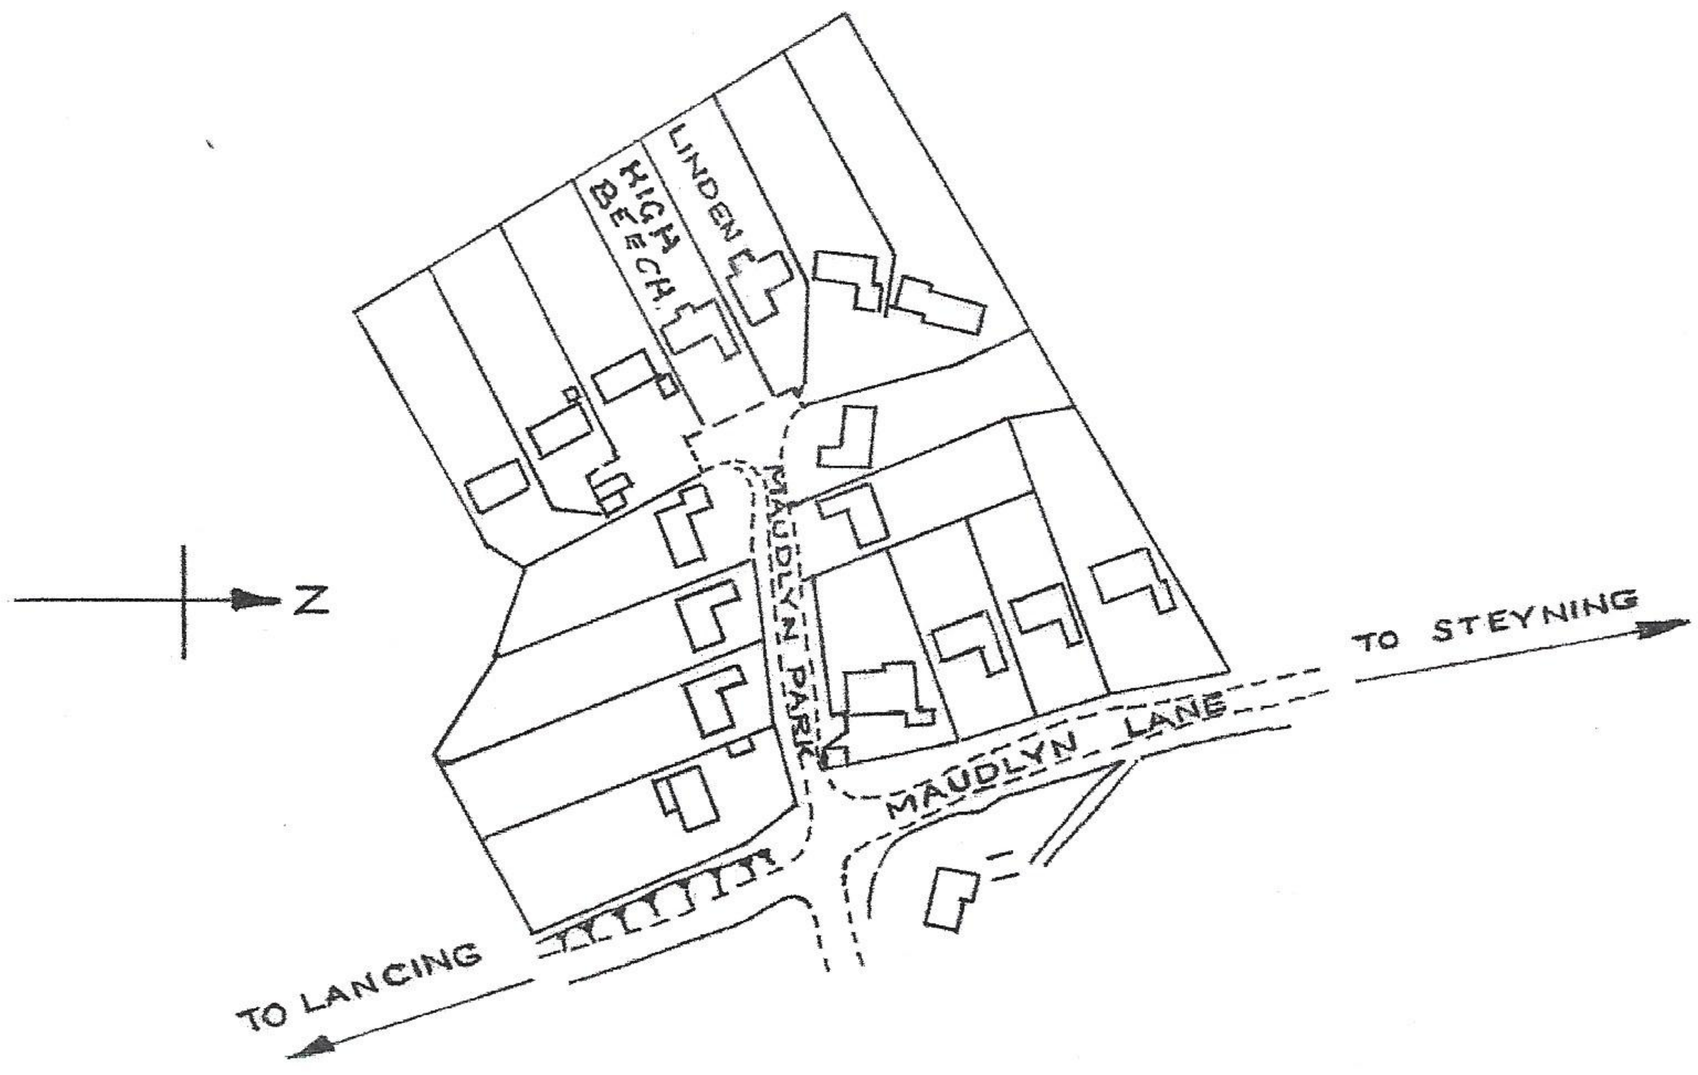


LOCATION PLAN

1:2500

LINDEN,
MAUDLYN PARK,
STEYNING,
WEST SUSSEX.