

DO NOT SCALE FROM THIS DRAWING - STATED DIMENSIONS REFER. CONTRACTORS SHALL BE RESPONSIBLE FOR THE CHECKING OF ALL STATED DIMENSIONS, WITH ANY ANOMALIES BEING IDENTIFIED TO THE ORIGINATOR PRIOR TO ANY CONSTRUCTION OR FABRICATION WORKS COMMENCING.

PLANNING

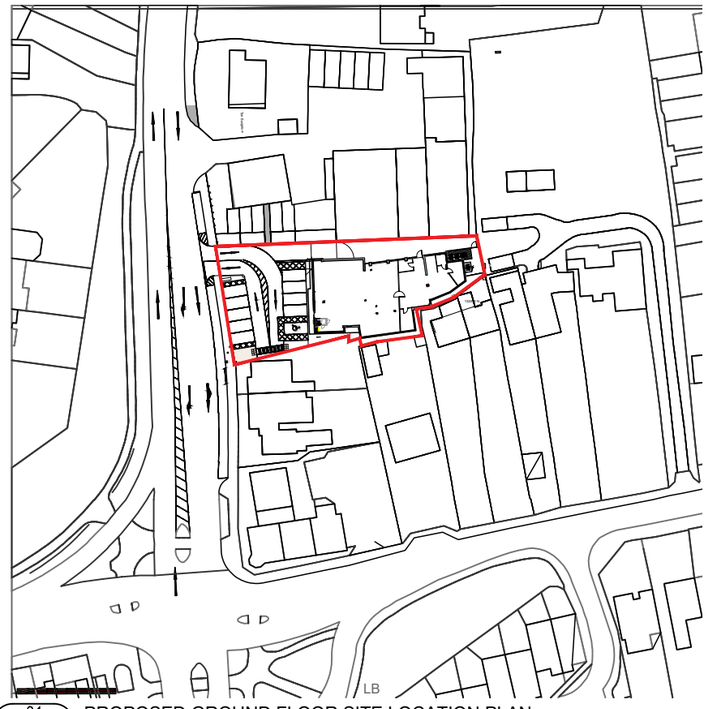

01 P94594 100 PROPOSED GROUND FLOOR SITE LOCATION PLAN
1:1250@A3

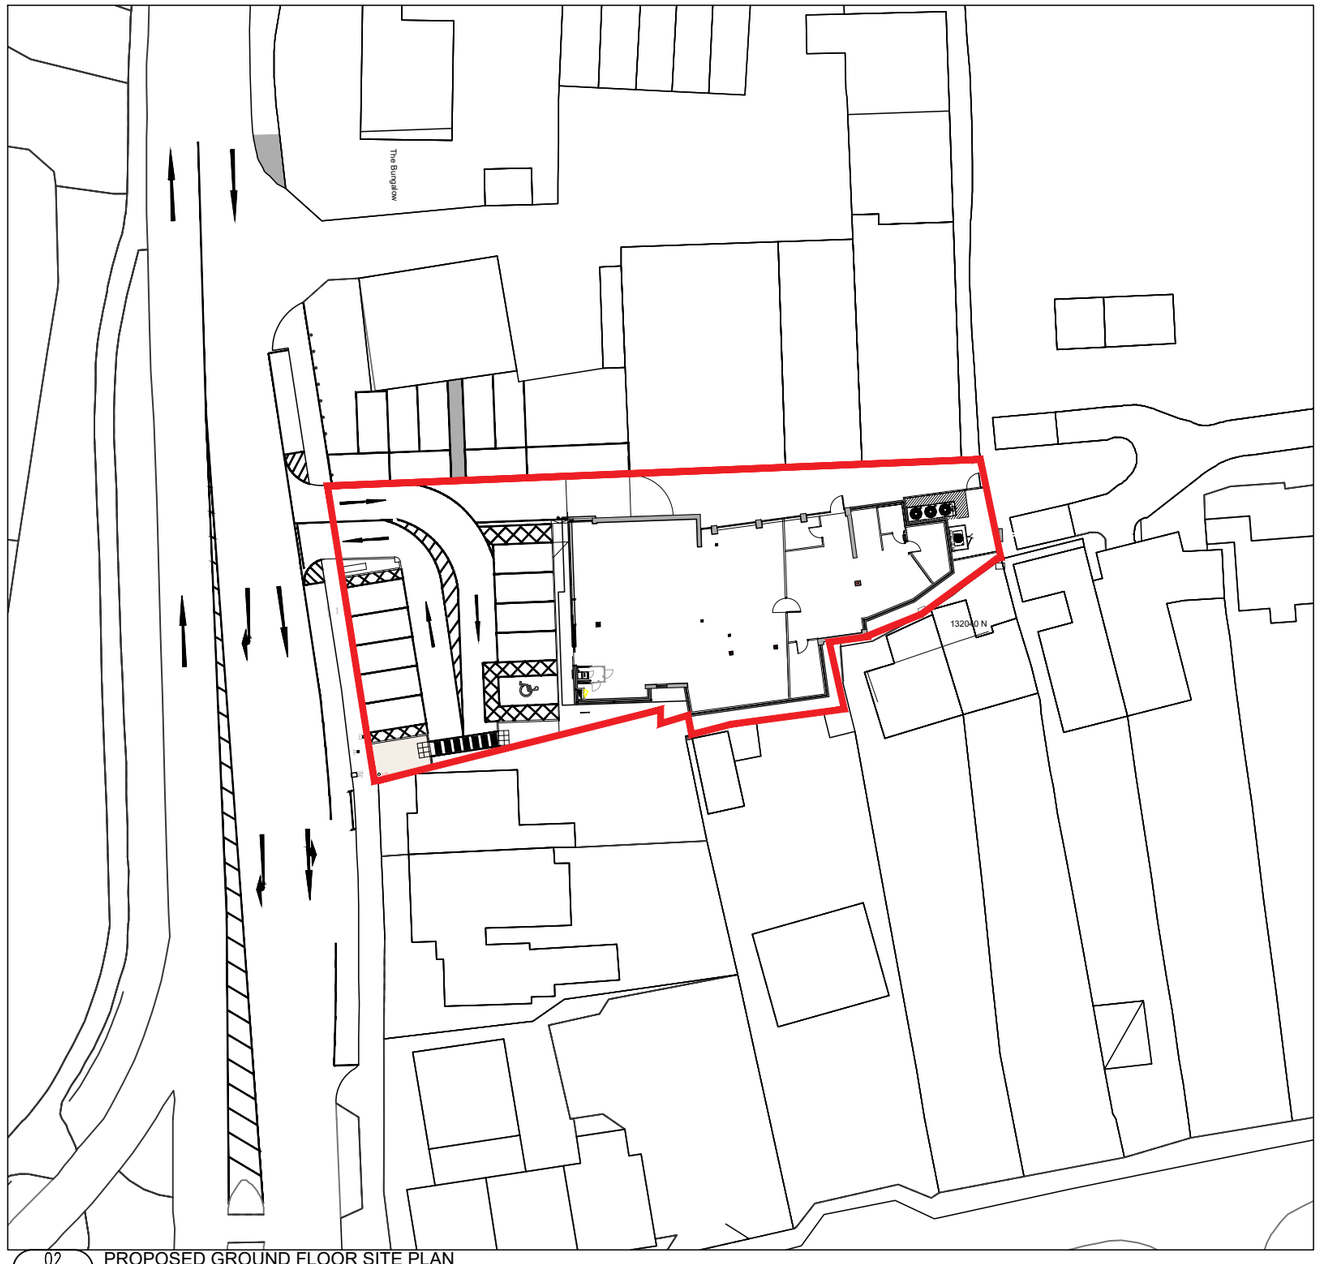

02 P94594 100 PROPOSED GROUND FLOOR SITE PLAN
1:500@A3

DEMISE LINE

SITE AREA: 1003 Sqm

0m 5m 10m 15m 20m 25m
SCALE 1:500

0m 15m 30m 45m 60m
SCALE 1:1250

Revision	Date	Description	Drawn
–	06.07.22	First issue	JN

architects
project managers
cost consultants
2nd Floor
13 Swan Yard
London
N1 1SD
tel: 0203 637 8980

Status: PLANNING

Client: Sainsbury's

Project Title: SAINSBURY'S LOCAL
HORSHAM, ROFFEY CORNER
CRAWLEY ROAD, RH12 4HG

Drawing Title: SITE LOCATION PLAN

SITE REF: 94594

Project Number	Drawing Number	Revision
P-94594	100	-

Drawn	Checked	Scale	Date
JN	VA	AS SHOWN@A3	06.07.22

JLA Architects is a trading name of Company Ref: OC315606 registered in England and Wales Registered Office: Euro House, 1394 High Road, London, N20 9YZ. Any reproduction of all or any part of this drawing without formal consent of the copyright owner, Company Ref: OC315606, is prohibited. The content of this drawing is the property of the Company Ref OC315606.