




01 P 94594 213 PROPOSED FASCIA SIGNAGE -INTERNALLY ILLUMINATED-
1:50@A3 ILLUMINATION LEVEL - 375 cd/m²

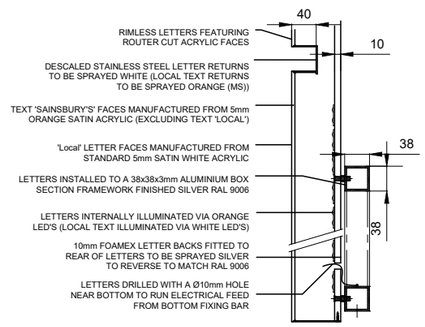

02 P 94594 213 PROPOSED FASCIA SIGNAGE DETAILS
1:10@A3

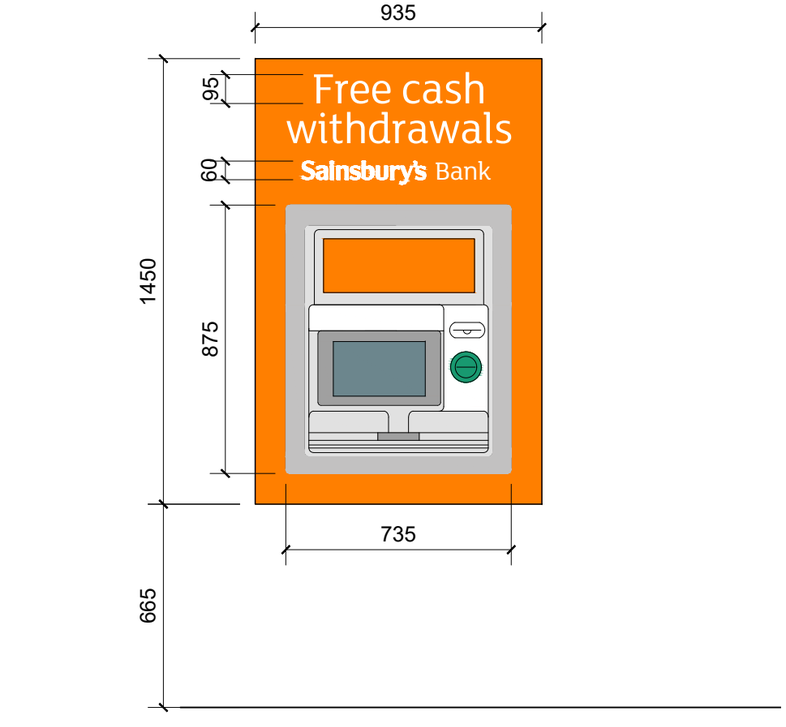


03 P 94594 213 ATM SURROUND
1:20@A3

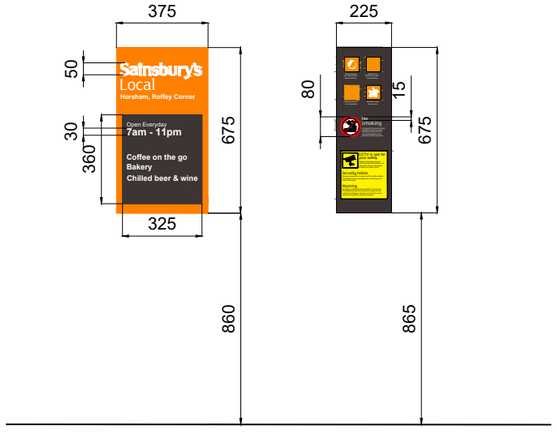

04 P 94594 213 WELCOME MESSAGE
1:25@A3

05 P 94594 213 STAT SIGN
1:25@A3

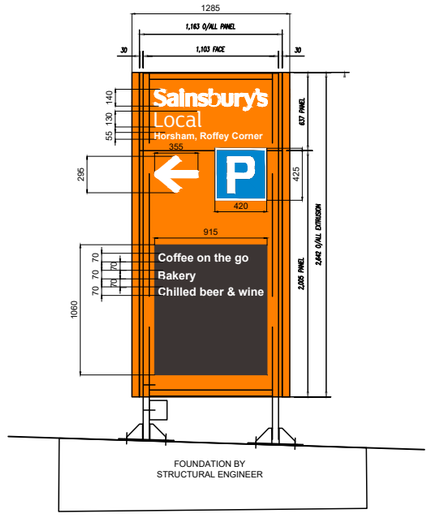

06 P 94594 213 PROPOSED TOTEM SIGNAGE DETAILS
1:50@A3

0 0.5 1 1.5 2 2.5m
SCALE 1:50 @A3
0 0.25 0.5 0.75 1 1.25m
SCALE 1:25 @A3
0 0.25 0.5 0.75 1m
SCALE 1:20 @A3
0 0.25 0.5m
SCALE 1:10 @A3

Rev.	Date	Description	
A	22.07.24	Totem sign amended, Argos removed	JN
--	06.07.22	First issue	JN

architects
project managers
cost consultants

2nd Floor
13 Swan Yard
Islington, London
N1 1SD
tel: 0203 637 8980

Status

Client

Project Title
SAINSBURY'S LOCAL
HORSHAM, ROFFEY CORNER
CRAWLEY ROAD, RH12 4HG

Drawing Title
PROPOSED
SIGNAGE DETAILS

Project Number	Drawing Number	Revision
P-94594	P-94594-213	A

Drawn	Checked	Scale	Date
JN	VA	Varies	06.07.22

JLA Architects is a trading name of Company Ref: OC315606 registered in England and Wales Registered Office: Euro House, 1394 High Road, London, N20 9YZ. Any reproduction of all or any part of this drawing without formal consent of the copyright owner, Company Ref: OC315606, is prohibited. The content of this drawing is the property of the Company Ref OC315606.