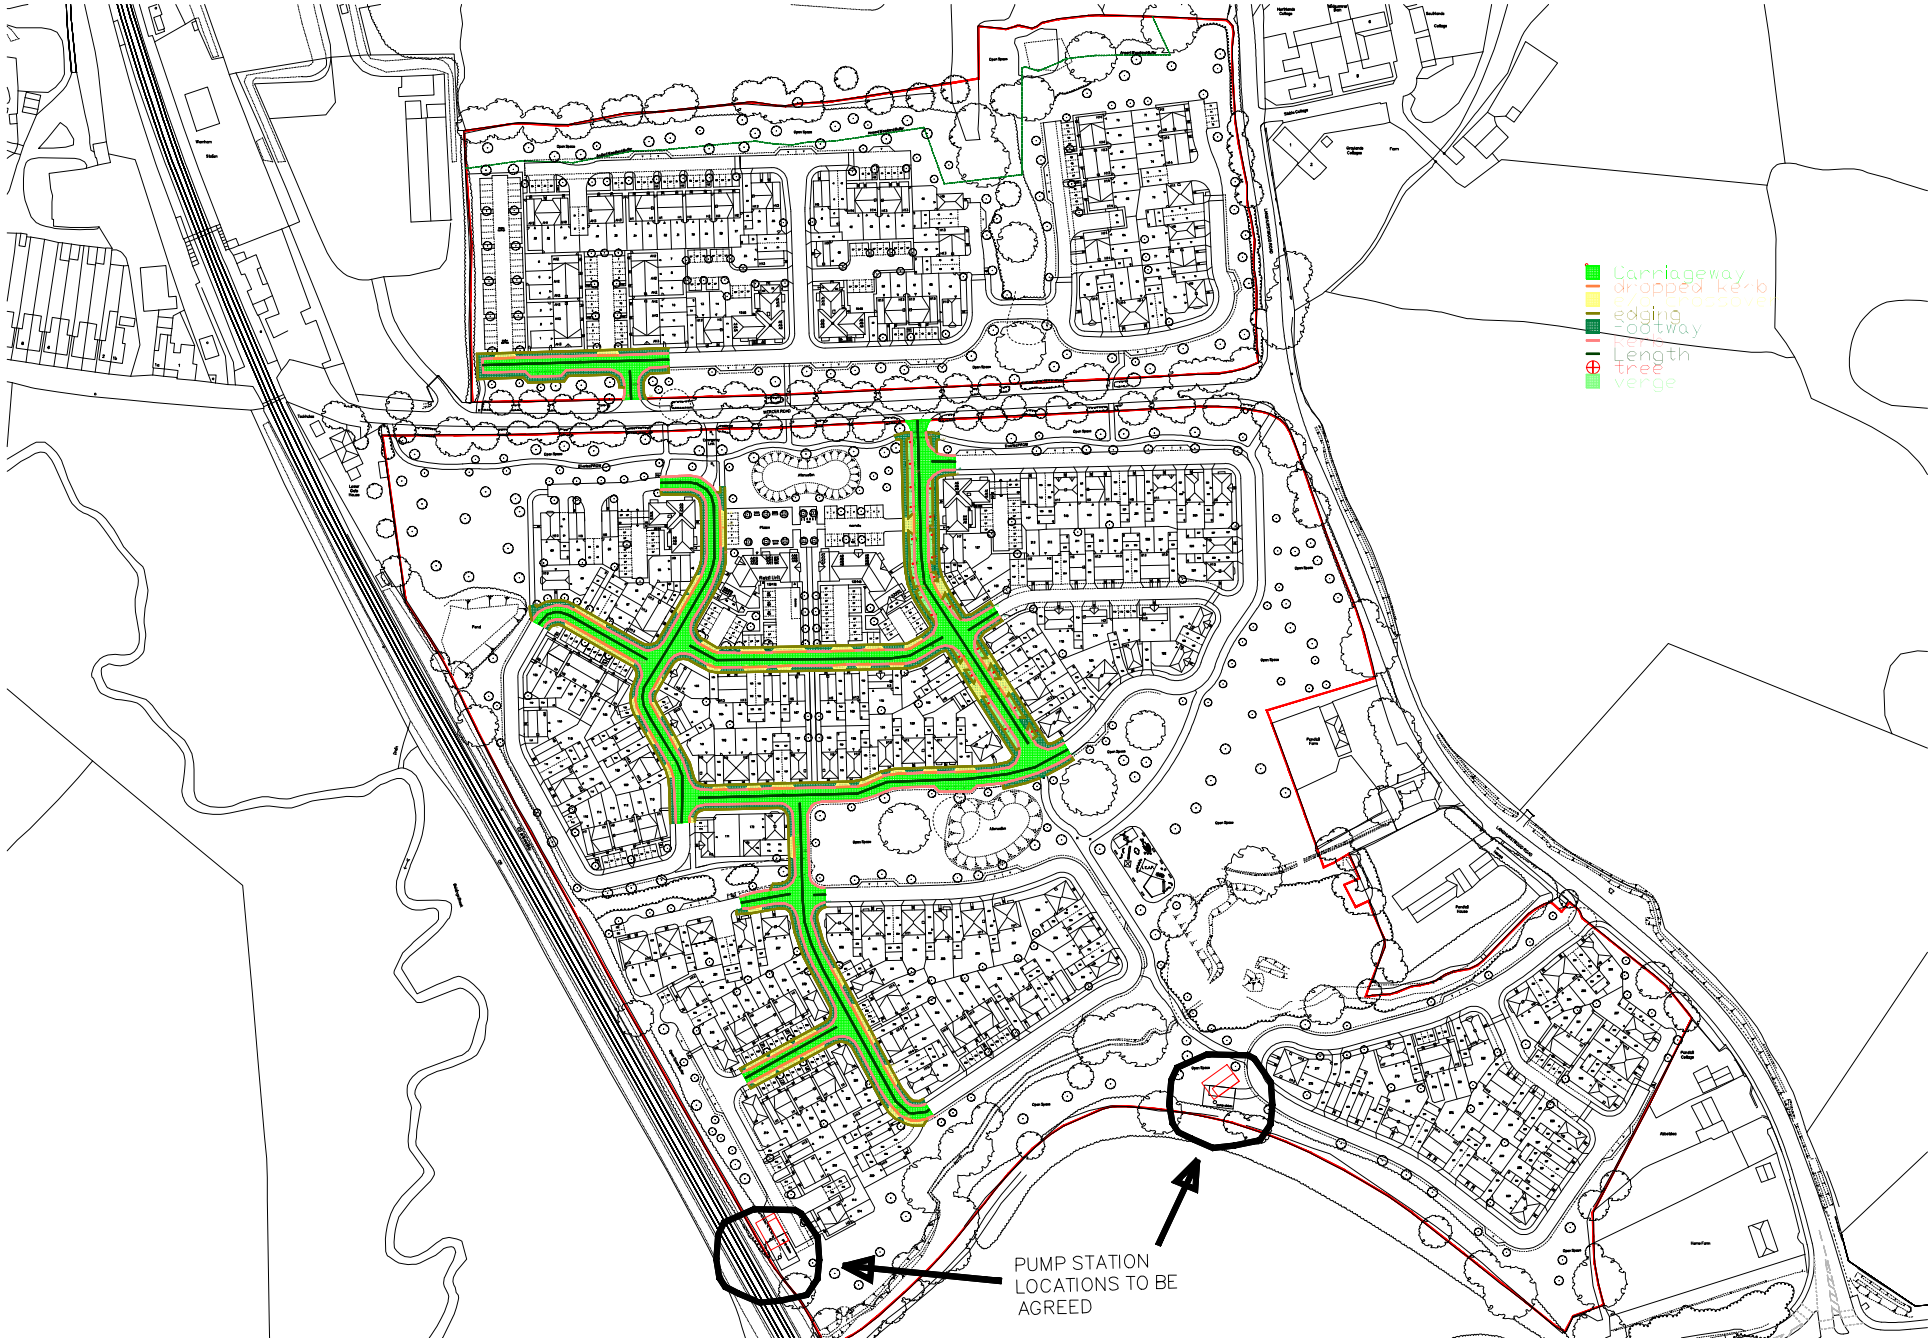
Carriageway
dropped kerb
edging
footway
Length
tree
verge
PUMP STATION
LOCATIONS TO BE
AGREED