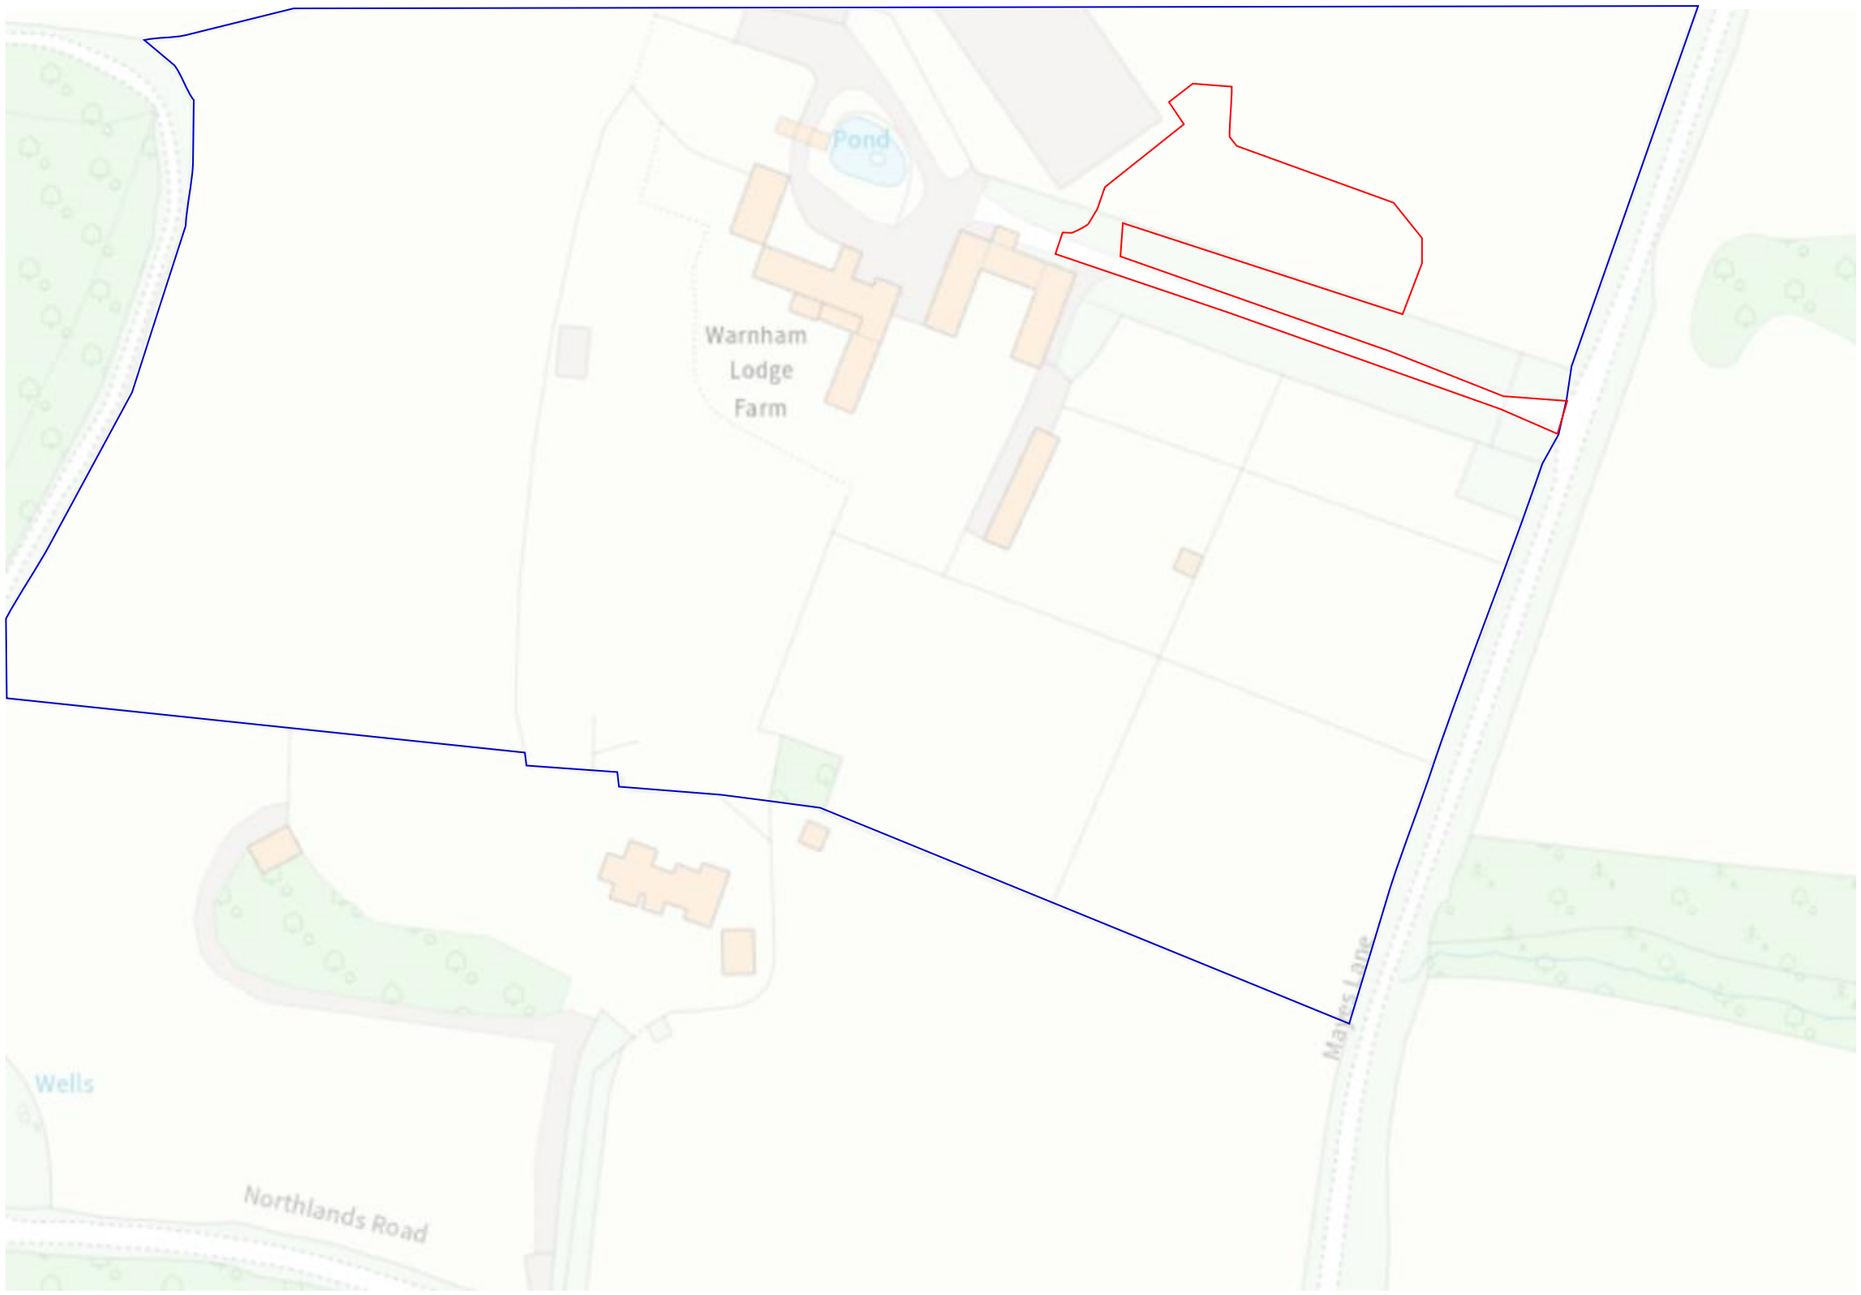

These drawings are submitted for planning purposes only. They are not construction drawings and must not be used for building, fabrication, or setting-out. All dimensions, levels are subject detailed design. Contractors must obtain a full construction-issue drawing package before commencing any works. These drawings are copyright and may not be reproduced, distributed, or used for any purpose other than the associated planning application without prior written permission.

N
W E
S

Site: Warnham Lodge Farm
Mayes Lane, Warnham
RH12 3SG

Drawing: Location Plan

Drawing number: WLF/PL/01

Paper size: A3

Scale: 1:1250

0 10 20 30 40 50m