These drawings are submitted for planning purposes only. They are not construction drawings and must not be used for building, fabrication, or setting-out. All dimensions, levels are subject detailed design. Contractors must obtain a full construction-issue drawing package before commencing any works. These drawings are copyright and may not be reproduced, distributed, or used for any purpose other than the associated planning application without prior written permission.

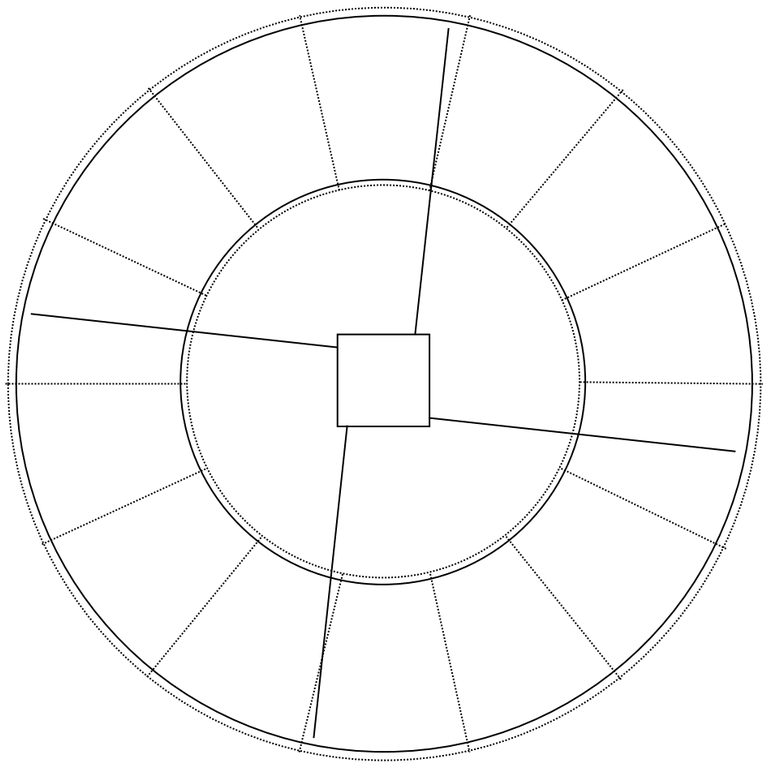

Floorplan with roof over

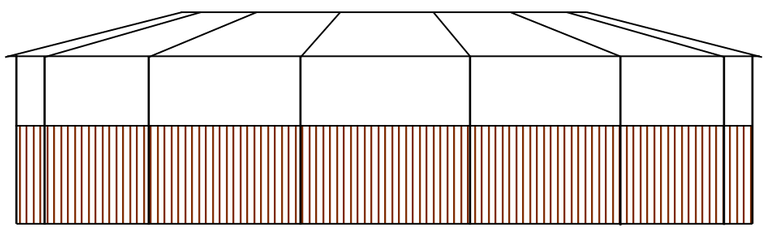

Side elevation



1.6m high fencing



1.2m high fencing

Fence post side view
(100mm wide)

Typical parking area construction

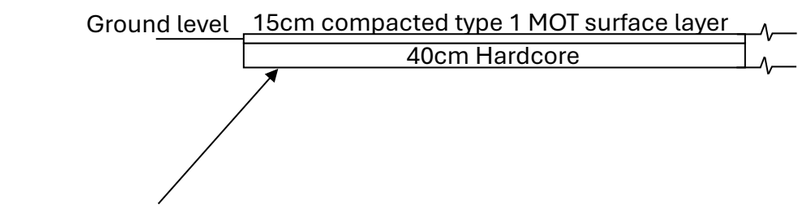

Site: Warnham Lodge Farm
Mayes Lane, Warnham
RH12 3SG

Drawing: Proposed horse walker and fencing details

Drawing number: WLF/PL/03

Paper size: A3

Scale: 1:100

