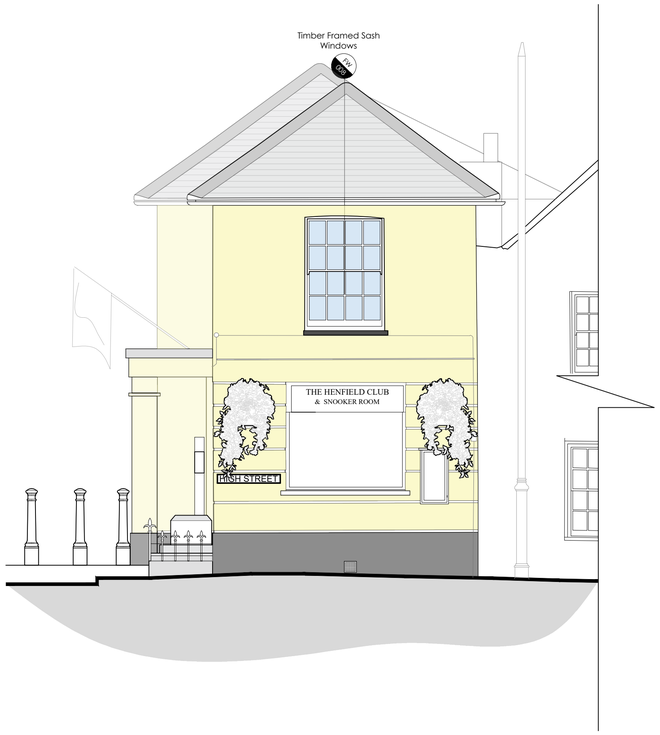

EAST ELEVATION (SIDE) AS EXISTING

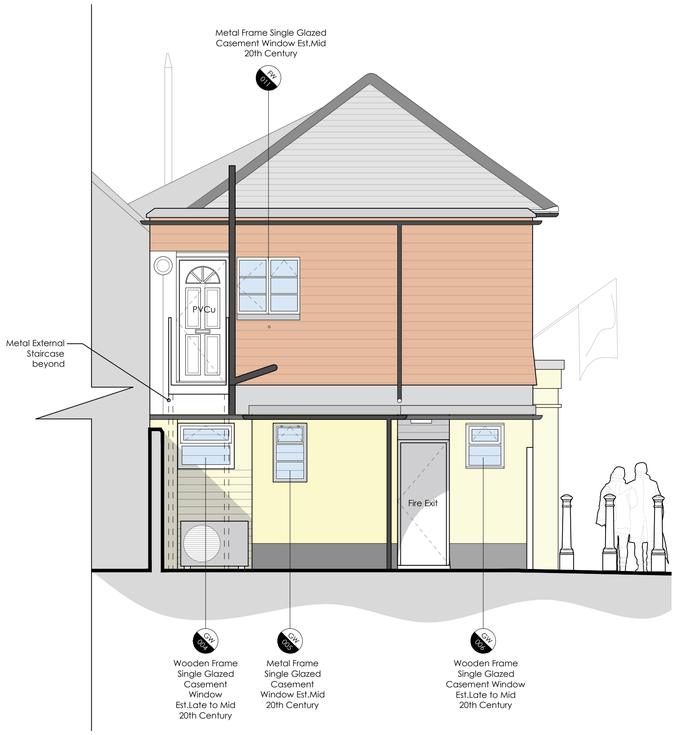

WEST ELEVATION (SIDE) AS EXISTING

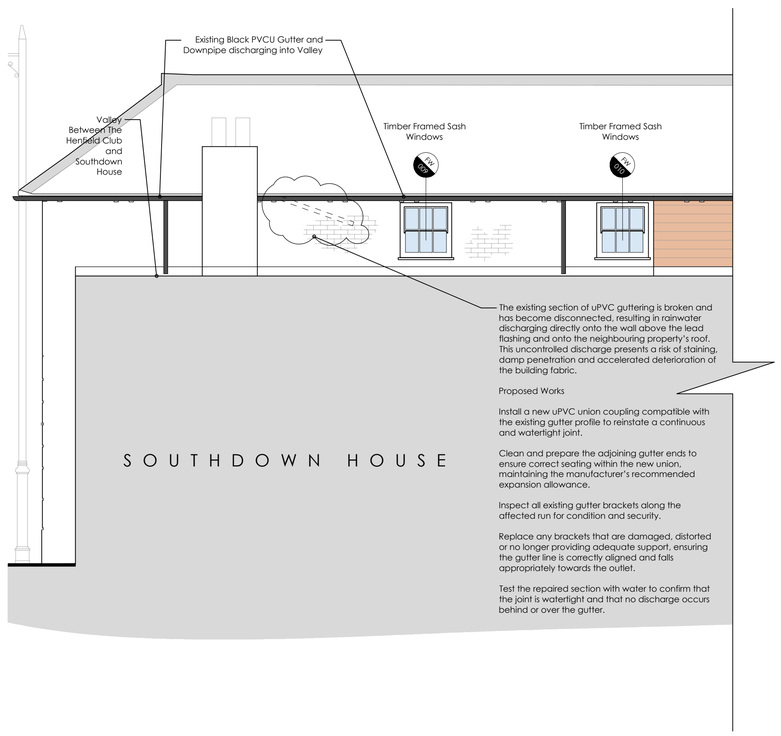

PARTIAL NORTH ELEVATION (OBSTRUCTED) AS EXISTING

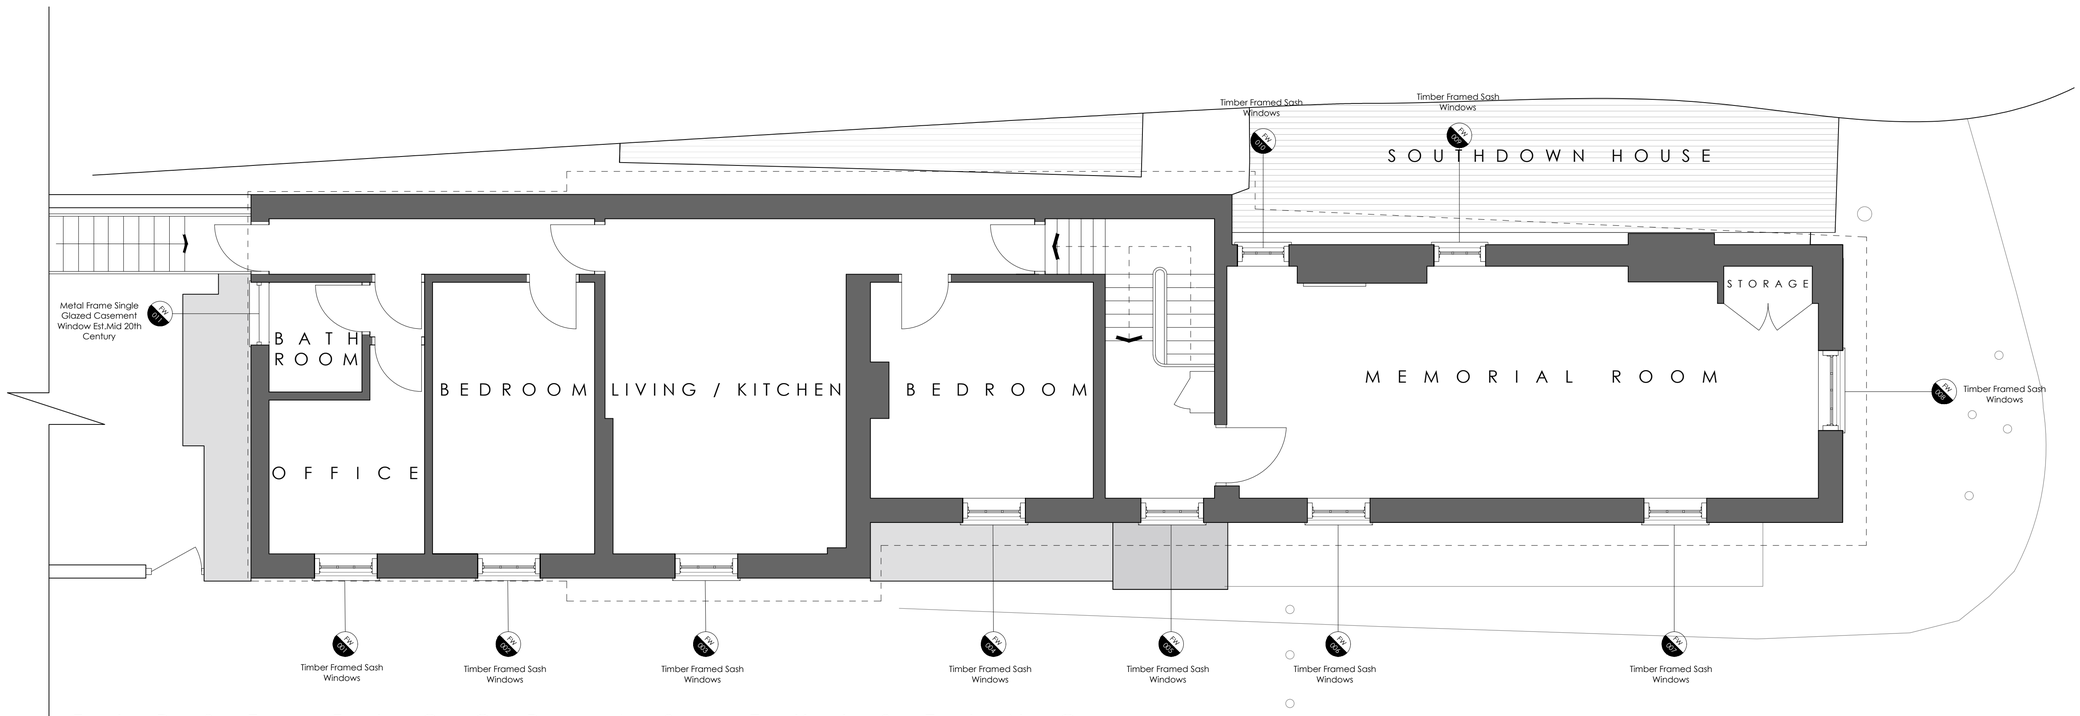

FIRST FLOOR AS EXISTING

0 1 2 3 4 5

SCALE 1:50

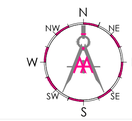

0003

NOTES

- do not scale off this drawing except for planning purposes
- check all dimensions on site before any work is commenced
- all goods materials and workmanship must conform with current building regulations, British standards and codes of practice
- copyright of this drawing is retained by the Architékton Architects LTD and it must not be reproduced without written
- Party Wall etc. Act 1996

If you are building on or near a neighbouring building or structure, your works may be subject to the Party Wall Act. It is the Client's responsibility to ensure all requirements under the Act are adhered to. You must ensure that you serve the relevant notice(s) on your adjoining neighbour(s). If you have any queries about this, then you should contact a Party Wall Surveyor to assist you.

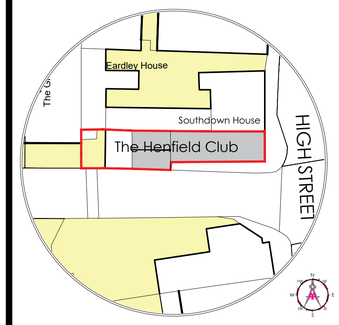

SITE PLAN 1:500

0 10 20 30 40 50

ARCHITékton Architects

arb Architects Registration Board

RIBA Chartered Practice

LABC Registered

REV	DATE	BY	AMENDMENT

ARCHITékton Architects Limited
Casita, Hampers Lane Storrington West Sussex
RH20 3HZ
email: info@architekton-architects.co.uk
www.architekton-architects.co.uk

Registered in England No.16205861

RIBA Registration no. 20014360

CLIENT

Mr Robert Laughton

JOB TITLE / ADDRESS

The Henfield Club
Cagefoot Lane
Henfield
West Sussex
BN5 9HD

DRAWING TITLE

Existing (side) Elevation and First Floor Plan

DRAWING STATUS

Planning

NOT FOR CONSTRUCTION USE UNLESS STATED AS 'CONSTRUCTION'

DATE	SCALE	DRAWN BY	CHECKED BY
Sept 2026	@A1	RF	AA

26025 AA V1 G DR A 0003 -