
CLDL-2434-04-01.01

CLDL-2434-04-01.05

CLDL-2434-04-01.10

CLDL-2434-04-01.04

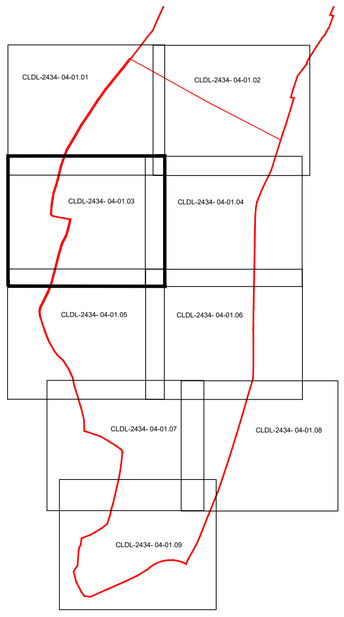

KEY DIAGRAM

NOTE: Woodland edge/ hedgerow wildflower grassland to be maintained along shadier edge of existing retained/ reinforced hedgerow. Reduced mowing regime to support wildflora establishment.

Treed zone with longer grass between play area and ditch.

Mown grass path through open space, linking play areas.

EW1

LAP

8 No.BERSI
5 No.H 'M W'
6 No.NANDOF

3 No.PRUAV

1 No.SORTO

8 No.BERSI
4 No.H 'M W'
4 No.PITTON
6 No.RKe

10 No.ANEMLES
6 No.Cc
6 No.PITTON
10 No.RKe
6 No.Vd

2 No.PRUBOUA

6 No.BRASU
3 No.CAP
10 No.L an 'H'
6 No.PBE
10 No.ROSOFTB
15 No.Ses aut
6 No.Vd
6 No.Vt
15 No.VINMIBOV

19 No.BERSI
9 No.Cc
9 No.H 'M W'
15 No.NANDOF
15 No.RKe

9 No.HydES

33 No.BERSI
14 No.CAB
9 No.EAB
16 No.H 'M W'
33 No.HeuGS
16 No.PITTON
26 No.RKe
16 No.Vd
14 No.VIBTI

1 No.PRUBOUA

10 No.BERSI
5 No.Cc
5 No.H 'M W'
8 No.NANDOF
8 No.RKe

15 No.BERSI
10 No.H 'M W'
12 No.NANDOF

9 No.BERSI
9 No.ERYBM
4 No.EPE
4 No.PITTON
7 No.RKe

12 No.BERSI
7 No.CAB
7 No.CAP
6 No.PITTON
9 No.RKe
9 No.Vd
5 No.VIBTI

15 No.BERSI
10 No.ERYBM
10 No.H 'M W'
5 No.HeuGS
7 No.PITTON
12 No.RKe
7 No.Vd

11 No.BERSI
7 No.H 'M W'
9 No.NANDOF

7 No.BERSI
4 No.H 'M W'
5 No.NANDOF

14 No.BERSI
14 No.ERYBM
7 No.EPE
7 No.PITTON
11 No.RKe

7 No.BRASU
4 No.CAP
17 No.L an 'H'
7 No.PBE
11 No.ROSOFTB
17 No.Ses aut
7 No.Vd
7 No.Vt
17 No.VINMIBOV

3 No.TcSW

10 No.AJUGIAA
4 No.Aj
10 No.BERSI
8 No.BLESP
8 No.HELNI
8 No.SAHU
8 No.SjRu
10 No.Vd

11 No.BERSI
6 No.BLESP
5 No.LIRMU
5 No.SAHU
4 No.SjRu
5 No.Vd

12 No.BERSI
5 No.CHOTE

1 No.Be E

1 No.PRUBOUA

11 No.BERSI
9 No.BLESP
11 No.LIRMU
5 No.SAHU
5 No.SjRu

12 No.BERSI
5 No.CHOTE

17 No.BERSI
10 No.BLESP
8 No.LIRMU
8 No.SAHU
6 No.SjRu
8 No.Vd

15 No.BERSI
12 No.HEBALRE
12 No.NANDOF
12 No.RKe
7 No.SjRu

12 No.BERSI

13 No.AJUGIAA
5 No.Aj
13 No.BERSI
4 No.CHOTE
13 No.LIRMU
7 No.POLMU
6 No.Vt

11 No.BERSI
6 No.BLESP
5 No.LIRMU
5 No.SAHU
4 No.SjRu
5 No.Vd

1 No.AcSW

3 No.PRUAV

16 No.BERSI
4 No.DtEF
10 No.NANDOF
8 No.PITTON
13 No.RKe
6 No.Vd

9 No.Pl

50 No.Pl

24 No.HEBGG
28 No.NANDOF
28 No.RKe

23 No.BERSI

22 No.HEBGG
22 No.NANDOF
22 No.RKe
14 No.Vd

1 No.Sorc au SW

2 No.Sorc au SW

14 No.BERSI
14 No.ERYBM
7 No.EPE
7 No.PITTON
11 No.RKe

3 No.ACECAM

16 No.BERSI
4 No.CAP
9 No.NANDOF
6 No.PITTON
9 No.RKe
6 No.Vd

3 No.PRUAV

1 No.SOR AUC

1 No.PRUAV

22 No.AJUGIAA

3 No.PHOFRRER

46 No.BERSI
13 No.CAP
15 No.DtEF
15 No.H 'M W'
24 No.NANDOF
37 No.RKe
24 No.SjAW
23 No.Vd

1 No.CAR BET

3 No.CRAMON

12 No.BRASU
7 No.CAP
19 No.L an 'H'
12 No.PBE
19 No.ROSOFTB
29 No.Ses aut
12 No.Vd
12 No.Vt
29 No.VINMIBOV

1 No.PRUBOUA

2 No.SOR AUC

8 No.BERSI
7 No.NANDOF
7 No.RKe
4 No.SjRu
4 No.Vd

22 No.BERSI
14 No.ERYBM
14 No.H 'M W'
7 No.HeuGS
11 No.PITTON
17 No.RKe
11 No.Vd

10 No.BERSI
6 No.H 'M W'
8 No.NANDOF

10 No.BERSI
6 No.H 'M W'
8 No.NANDOF

10 No.BERSI
5 No.Cc
5 No.H 'M W'
8 No.NANDOF
8 No.RKe

EW1

LEAP

BIN/CYCLE STORE

LEGEND

- BOUNDARY LINE
- EXISTING TREES TO BE RETAINED
- PROPOSED TREES -Extra Heavy Standard trees
- PROPOSED TREES - standard trees
- PROPOSED ORNAMENTAL MULTI-STEM SMALL TREE/ LARGE SHRUB
- PROPOSED EVERGREEN HEDGE
- PROPOSED NATIVE HEDGE
- PROPOSED NATIVE WOODLAND/ STRUCTURAL BUFFER PLANTING
- PROPOSED NATIVE SHRUB/ WOODLAND EDGE PLANTING
- PROPOSED NATIVE SCRUB
- PROPOSED AMENITY PLANTING
- PROPOSED WETLAND PLANTING
- PROPOSED NATIVE PLANTING ASSOCIATED WITH PONDS
- PROPOSED TURF (verges & plot frontages) / SEEDED (general areas.)
- MEADOW MIX FOR CLAY SOILS (Emorsgate EM4 or similar approved)
- WOODLAND EDGE/ SHADE TOLERANT MIX (Emorsgate EW1 or similar approved).
- WETLAND MIX (Emorsgate EM8 or similar approved).
- WETLAND WILD FLOWER MIX (Emorsgate EP1F or similar approved).
- GENERAL AMENITY MOWN GRASS (seeded)
- STEPPING STONE LOGS (safety area indicated)
- PLAY BOULDERS
- TIMBER SWINGING HORSE
- CLIMBING STRUCTURE
- PLAY LOG
- WOBBLE DISH
- CRADLE NEST SWING
- SMALL WHEELCHAIR CAROUSEL
- SEATING LOGS
- SLIDE
- INFORMAL PLAY MOUNDS
- BALANCE BLOCKS
- TIMBER BENCH
- WOOD FIBRE SURFACE / BARK MULCH

REFER TO DRAWING CLDL-2434-04-01.10 FOR PLANTING SCHEDULE

Scale : 1:200 @ A1

0m 5m 10m 25m

Revisions:

Rev:	Date:	Description:
P00	20.06.24	First issue.
P01	25.06.24	Minor layout updates.
P02	27.06.24	Minor layout updates.
P03	14.08.24	Scale bar added.

Charnwood Landscape Design Limited
Quatro House □ Lyon Way □ Frimley Road □ Camberley □ Surrey □ GU16 7ER
Tel : 01433 631960 Email : info @cldl.co.uk

Job	Scale	Date
PHASE 4 - SOUTHWATER , WEST SUSSEX	1:200 @ A1	June 2024
Drawing Name	**Dwg nó.**	**Rev.**
PLANTING PROPOSALS	CLDL-2434-04-01.03	P03