


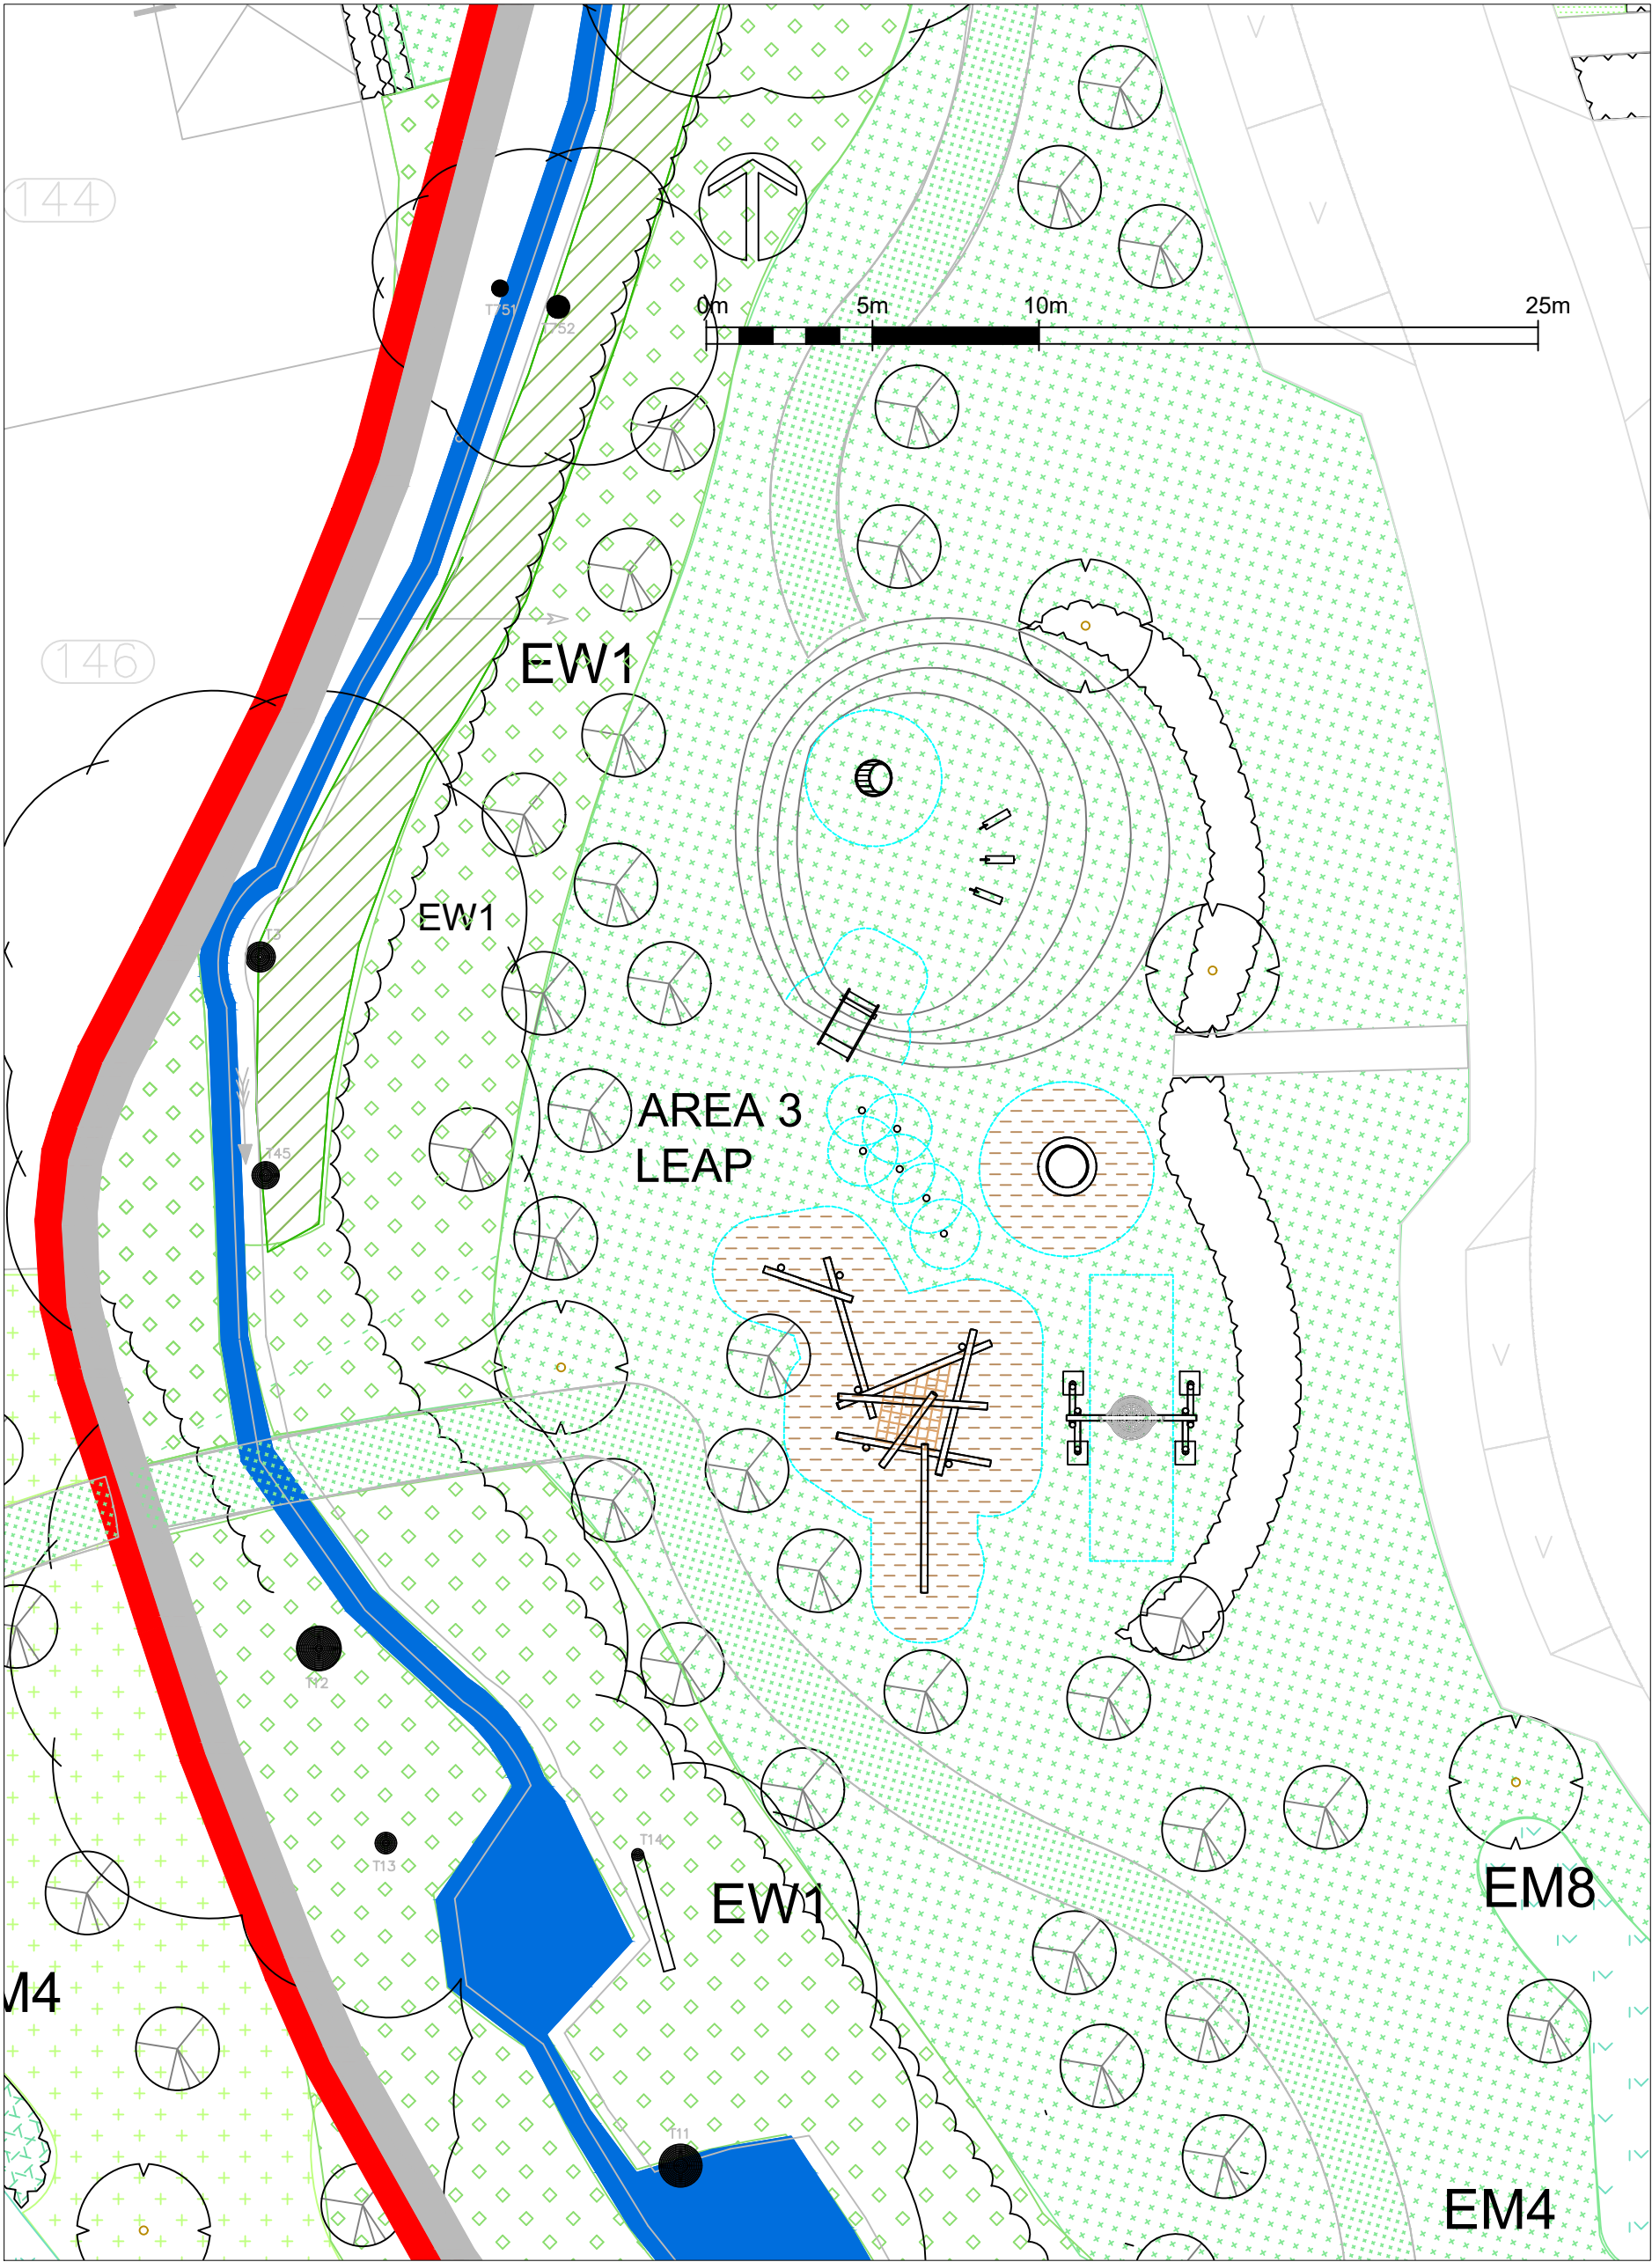

ABOVE : PLAY AREA 3




LINKED PLAY

The LAPS and LEAPS are set within an area of open space that provides opportunities for informal and imaginative play. A path weaves through the landscape linking these spaces, encouraging movement throughout the wider open space with items of additional equipment forming a trim trail to appeal to a wider age range.

The linear open space provides an extensive playable landscape that provides play opportunities that weave through a landscape of trees and meadow. The planting and meadows create a natural character that facilitates informal and imaginative play through a series of connected treed spaces.

The LEAP includes a sunken bowl with small scale play elements suitable for younger children with the added benefit of the landform which in itself provides a play opportunity. The scheme has been designed to be as inclusive as possible.

More challenging play/ exercise equipment can be found throughout the landscape zone ensuring that the needs of older children are also met.

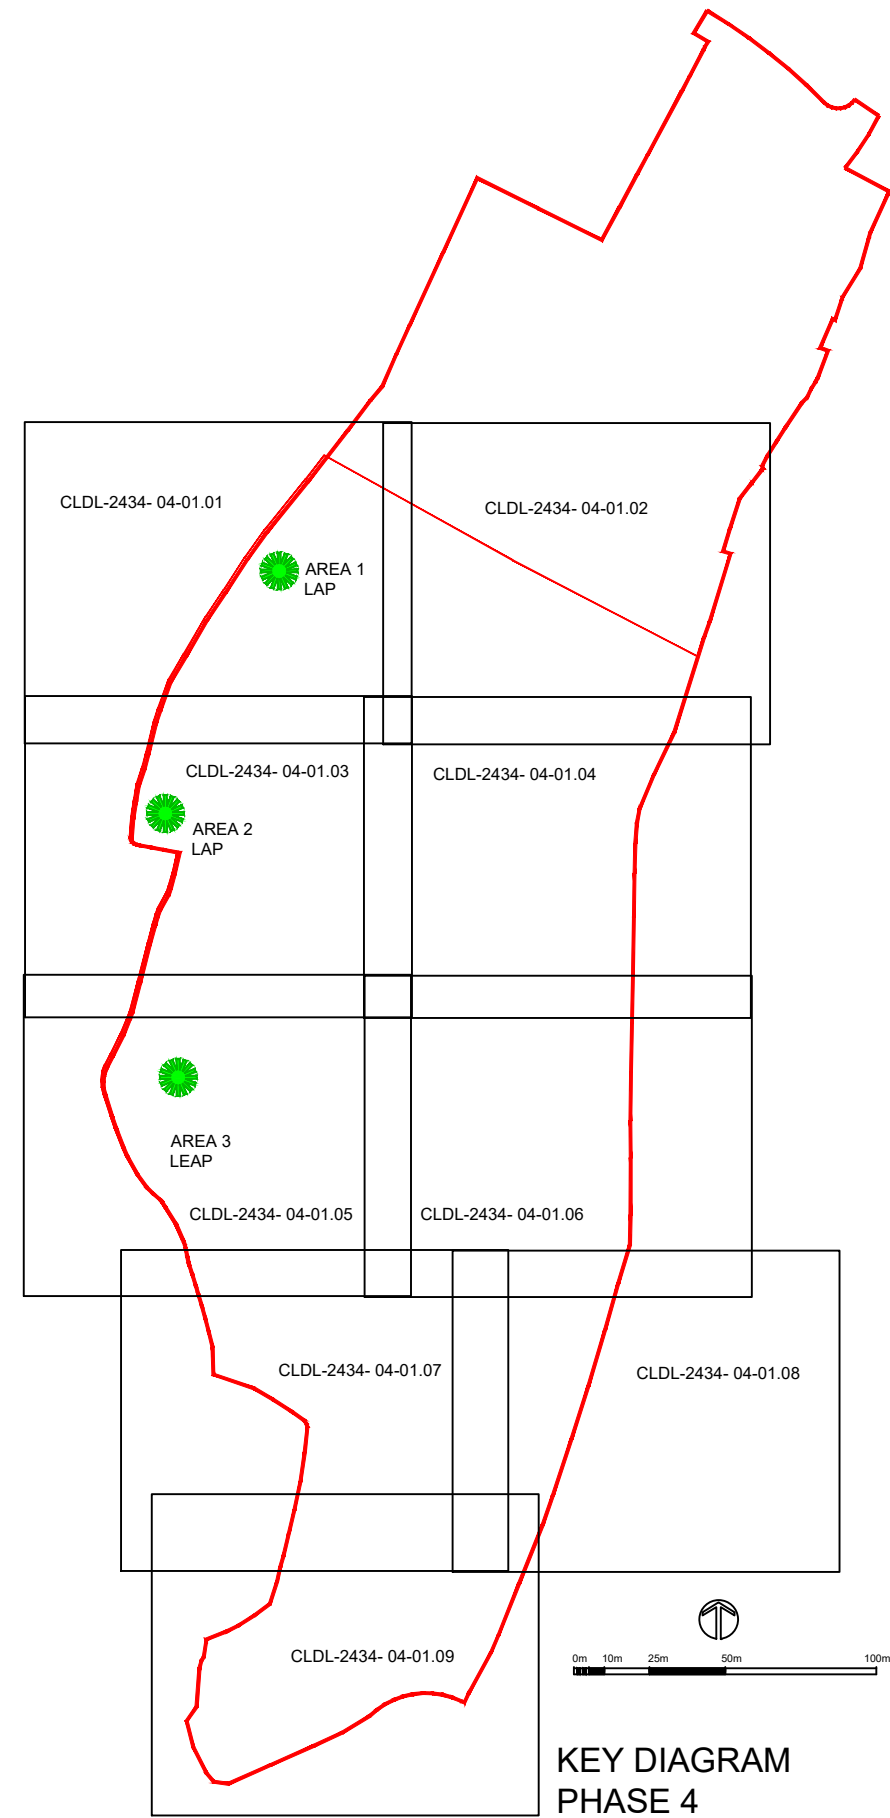

AREA 3 - LEAP

Cradle Nest Swing
Swinging and rocking are typical movements in childhood - movement, cooperation and social interaction.

Stepping Stone Logs/ Log Walk
Set of stepping logs of different heights to encourage children to move at different levels, strengthening their leg muscles and building their physical confidence. Also suitable for seating - balance, lower body strength, coordination and concentration, imagination and social interaction.

Climbing Structure 09
Climbing structure made from irregular rounded logs sits comfortably in a more natural environment. Potential for several children to play at once - climbing, balance, experiencing height, adventure and imaginative play. Social and individual play also providing informal seating for social gathering

Wobble Dish
Can hold 1 to 3 children for individual or social play. When the children shift their weight they can swing to and fro, can whirl in a circle or roll while the dish moves on its central point of support - coordination of movement, swinging, rolling, spinning, unexpected movement/ risk, social interaction and individual play.

Wheelchair Carousel
This small Wheelchair Carousel enables children and young people with a physical disability to bring about the circular movement with the help of a carer.

Stainless Steel Slide
Incentive for playing: experiencing height, role-playing games. The slide is located on the slope of a small 'bowl' formed by ground modeling to allow for safe use for small children and those who are less physically independent - movement, climbing, sliding. Social interaction and solitary play.

Timber Swinging Horse
The Swinging Horse makes a swinging and rocking movement possible for very young children. Through the strength of the rider a rocking cycle results which contrasts with an upward and downward movement that can be experienced on other play equipment. A small group of swinging horses are positioned to encourage social interaction and imaginative play in addition to allowing for solitary play.

Balance Blocks
Blocks with unevenly positioned drillholes strung on two parallel wires running side by side and highly tensioned. Because of the differences in height of their centres of gravity, some of the wooden blocks are sturdy or loose and wobbly. The result is a stimulating balance trail along which skill and body awareness can develop - movement, balance, coordination.

Balance Log Walkway
Series of balance beams provides a fantastic natural resource for balancing and creating a path for play. Balance beams are made from chestnut and supplied to be free standing with 'feet' attached. The beams are sanded to provide a smooth tactile surface with cross-hatching for grip.

Play Boulders
Smooth and naturally slip resistant boulders to encourage children to climb and explore, also suitable for seating - balance, sensory stimulation and social interaction.

LEGEND - SOFT LANDSCAPE

- BOUNDARY LINE
- EXISTING TREES TO BE RETAINED
- PROPOSED TREES -Extra Heavy Standard trees
- PROPOSED TREES - standard trees
- PROPOSED ORNAMENTAL MULTI-STEM SMALL TREE/ LARGE SHRUB
- PROPOSED EVERGREEN HEDGE
- PROPOSED NATIVE HEDGE
- PROPOSED NATIVE WOODLAND/ STRUCTURAL BUFFER PLANTING
- PROPOSED NATIVE SHRUB/ WOODLAND EDGE PLANTING
- PROPOSED NATIVE SCRUB
- PROPOSED AMENITY PLANTING
- PROPOSED WETLAND PLANTING
- PROPOSED NATIVE PLANTING ASSOCIATED WITH PONDS
- PROPOSED TURF (verges & plot frontages) / SEEDED (general areas.)
- MEADOW MIX FOR CLAY SOILS (Emorsgate EM4 or similar approved)
- WOODLAND EDGE/ SHADE TOLERANT MIX (Emorsgate EW1 or similar approved).
- WETLAND MIX (Emorsgate EM8 or similar approved).
- WETLAND WILD FLOWER MIX (Emorsgate EP1F or similar approved).
- GENERAL AMENITY MOWN GRASS (seeded)

PLAY EQUIPMENT

- STEPPING STONE LOGS (safety area indicated) - Playdale or similar approved.
- PLAY BOULDERS - Playdale or similar approved.
- TIMBER SWINGING HORSE - Timberplay or similar approved.
- CLIMBING STRUCTURE - Timberplay (structure 09) or similar approved.
- PLAY TREE LOG - Copper Beech Play or similar approved.
- WOBBLE DISH - Timberplay or similar approved.
- CRADLE NEST SWING - Timberplay or similar approved.
- SMALL WHEELCHAIR CAROUSEL - Timberplay or similar approved.
- SEATING LOGS - Copper Beech Play or similar approved.
- SLIDE (small) - Timberplay or similar approved
- INFORMAL PLAY MOUNDS
- BALANCE BLOCKS - Timberplay or similar approved.
- TIMBER BENCH - Playdale or similar approved.
- WOOD FIBRE SURFACE / BARK MULCH

Revisions:		
Rev:	Date:	Description:
P00	20.06.24	First issue.
P01	25.06.24	Minor layout updates.
P02	27.06.24	Minor layout updates.
P03	14.08.24	Scale bar added.



Charnwood Landscape Design Limited
Quatro House □ Lyon Way □ Frimley Road □ Camberley □ Surrey □ GU16 7ER
Tel : 01433 631960 Email : info @clcdl.co.uk

Job	Scale	Date
PHASE 4 - SOUTHWATER, WEST SUSSEX	NTS	June 2024
Drawing Name	Dwg no.	Rev.
PLAY STRATEGY	CLDL-2434-04-03.02	P03