

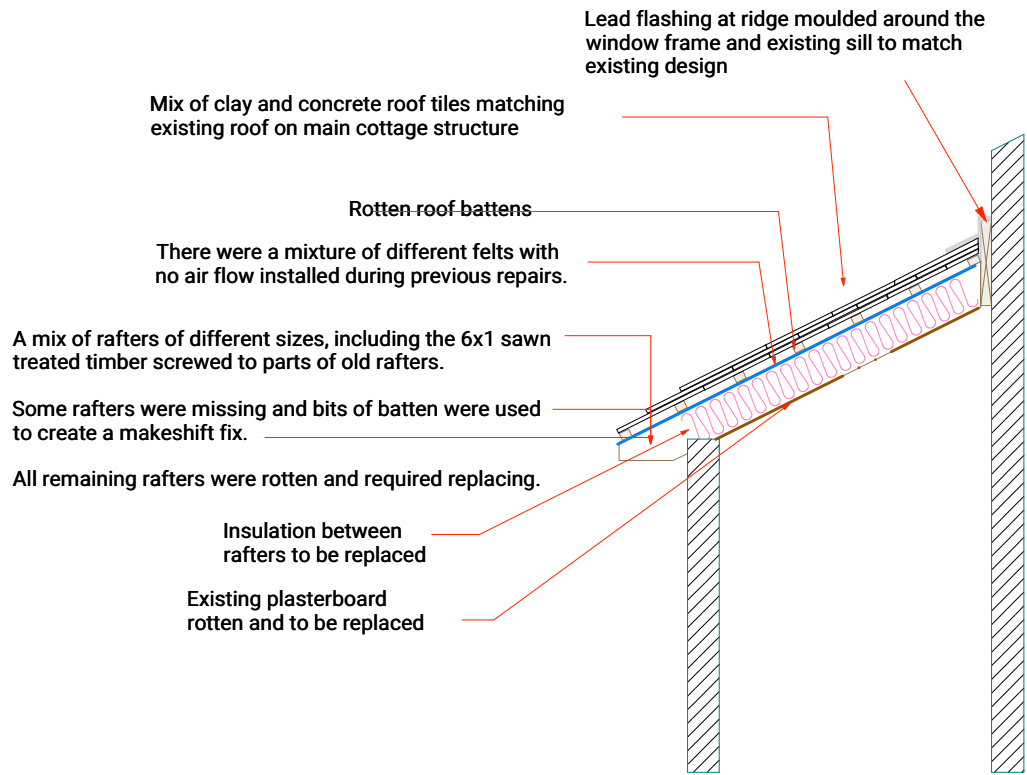


Roof Section

Existing Section

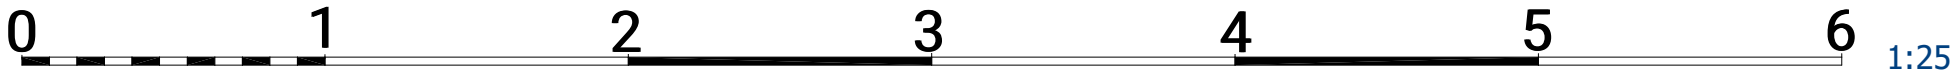

Proposed Section

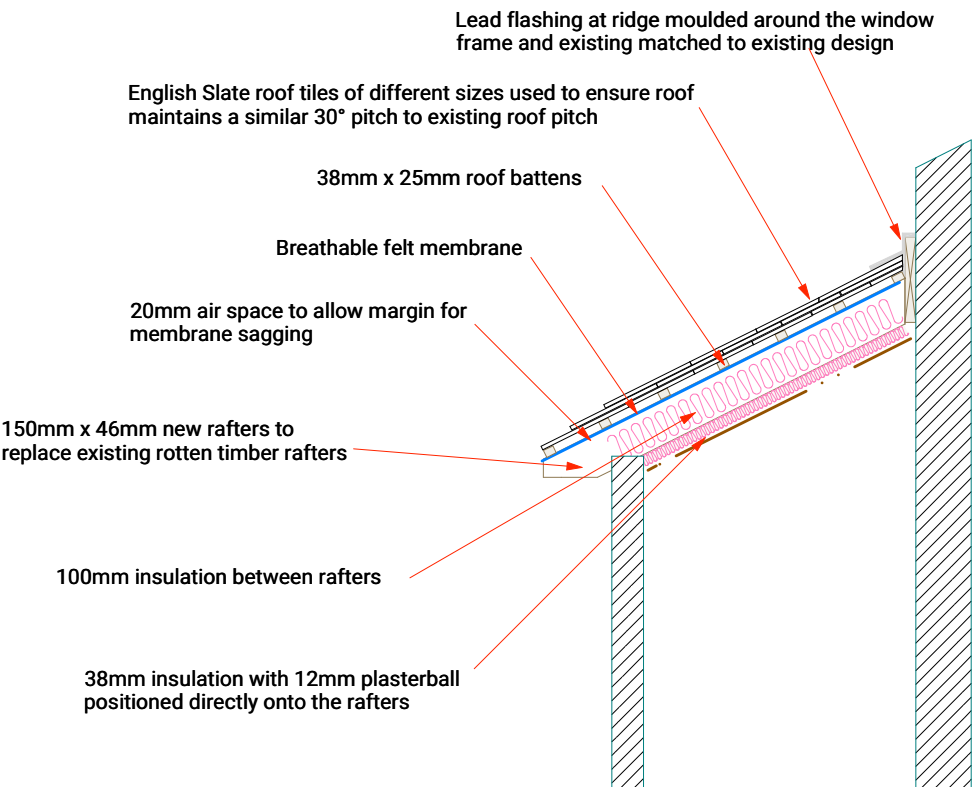

Date:	17 March 2026	Drawings By:	Client Details:	Project Address:	Project Title:	Page Description:	Notes
Sheet No	5	Russell Crouch	Dominec Carratu				1. ALL DRAWINGS SUPPLIED BY DWG PLANS ARE TO BE USED FOR PLANNING PERMISSION PURPOSES ONLY 2. THESE DRAWINGS ARE NOT TO BE USED FOR BUILDING REGULATION PURPOSES. 3. THE CONTRACTOR, SUB-CONTRACTOR OR SUPPLIER IS TO CHECK ALL RELEVANT DIMENSIONS, LEVELS, EXISTING STRUCTURE AND MATERIALS PRIOR TO COMMENCING WORKS. 4. THIS DRAWING IS COPYRIGHT AND MAY NOT BE COPIED, TRACED, ALTERED OR REPRODUCED WITHOUT WRITTEN PERMISSION FROM DWG PLANS SUSSEX ©
Scale (m)	1:100	DWG Plans Sussex	Orange Tree Cottage,	Orange Tree Cottage,			
DWG No	DWGPS00046	Ltd, 16 Blatchington	Rectory Land,	Rectory Land, Pulborough,	Application for		
Paper Size	A3	Road, Hove, BN3 3YN	Pulborough, RH20	RH20 2AD	Retrospective Planning	Roof Sections	
Reference			2AD		Permission for Change		
					of Roof Material		