


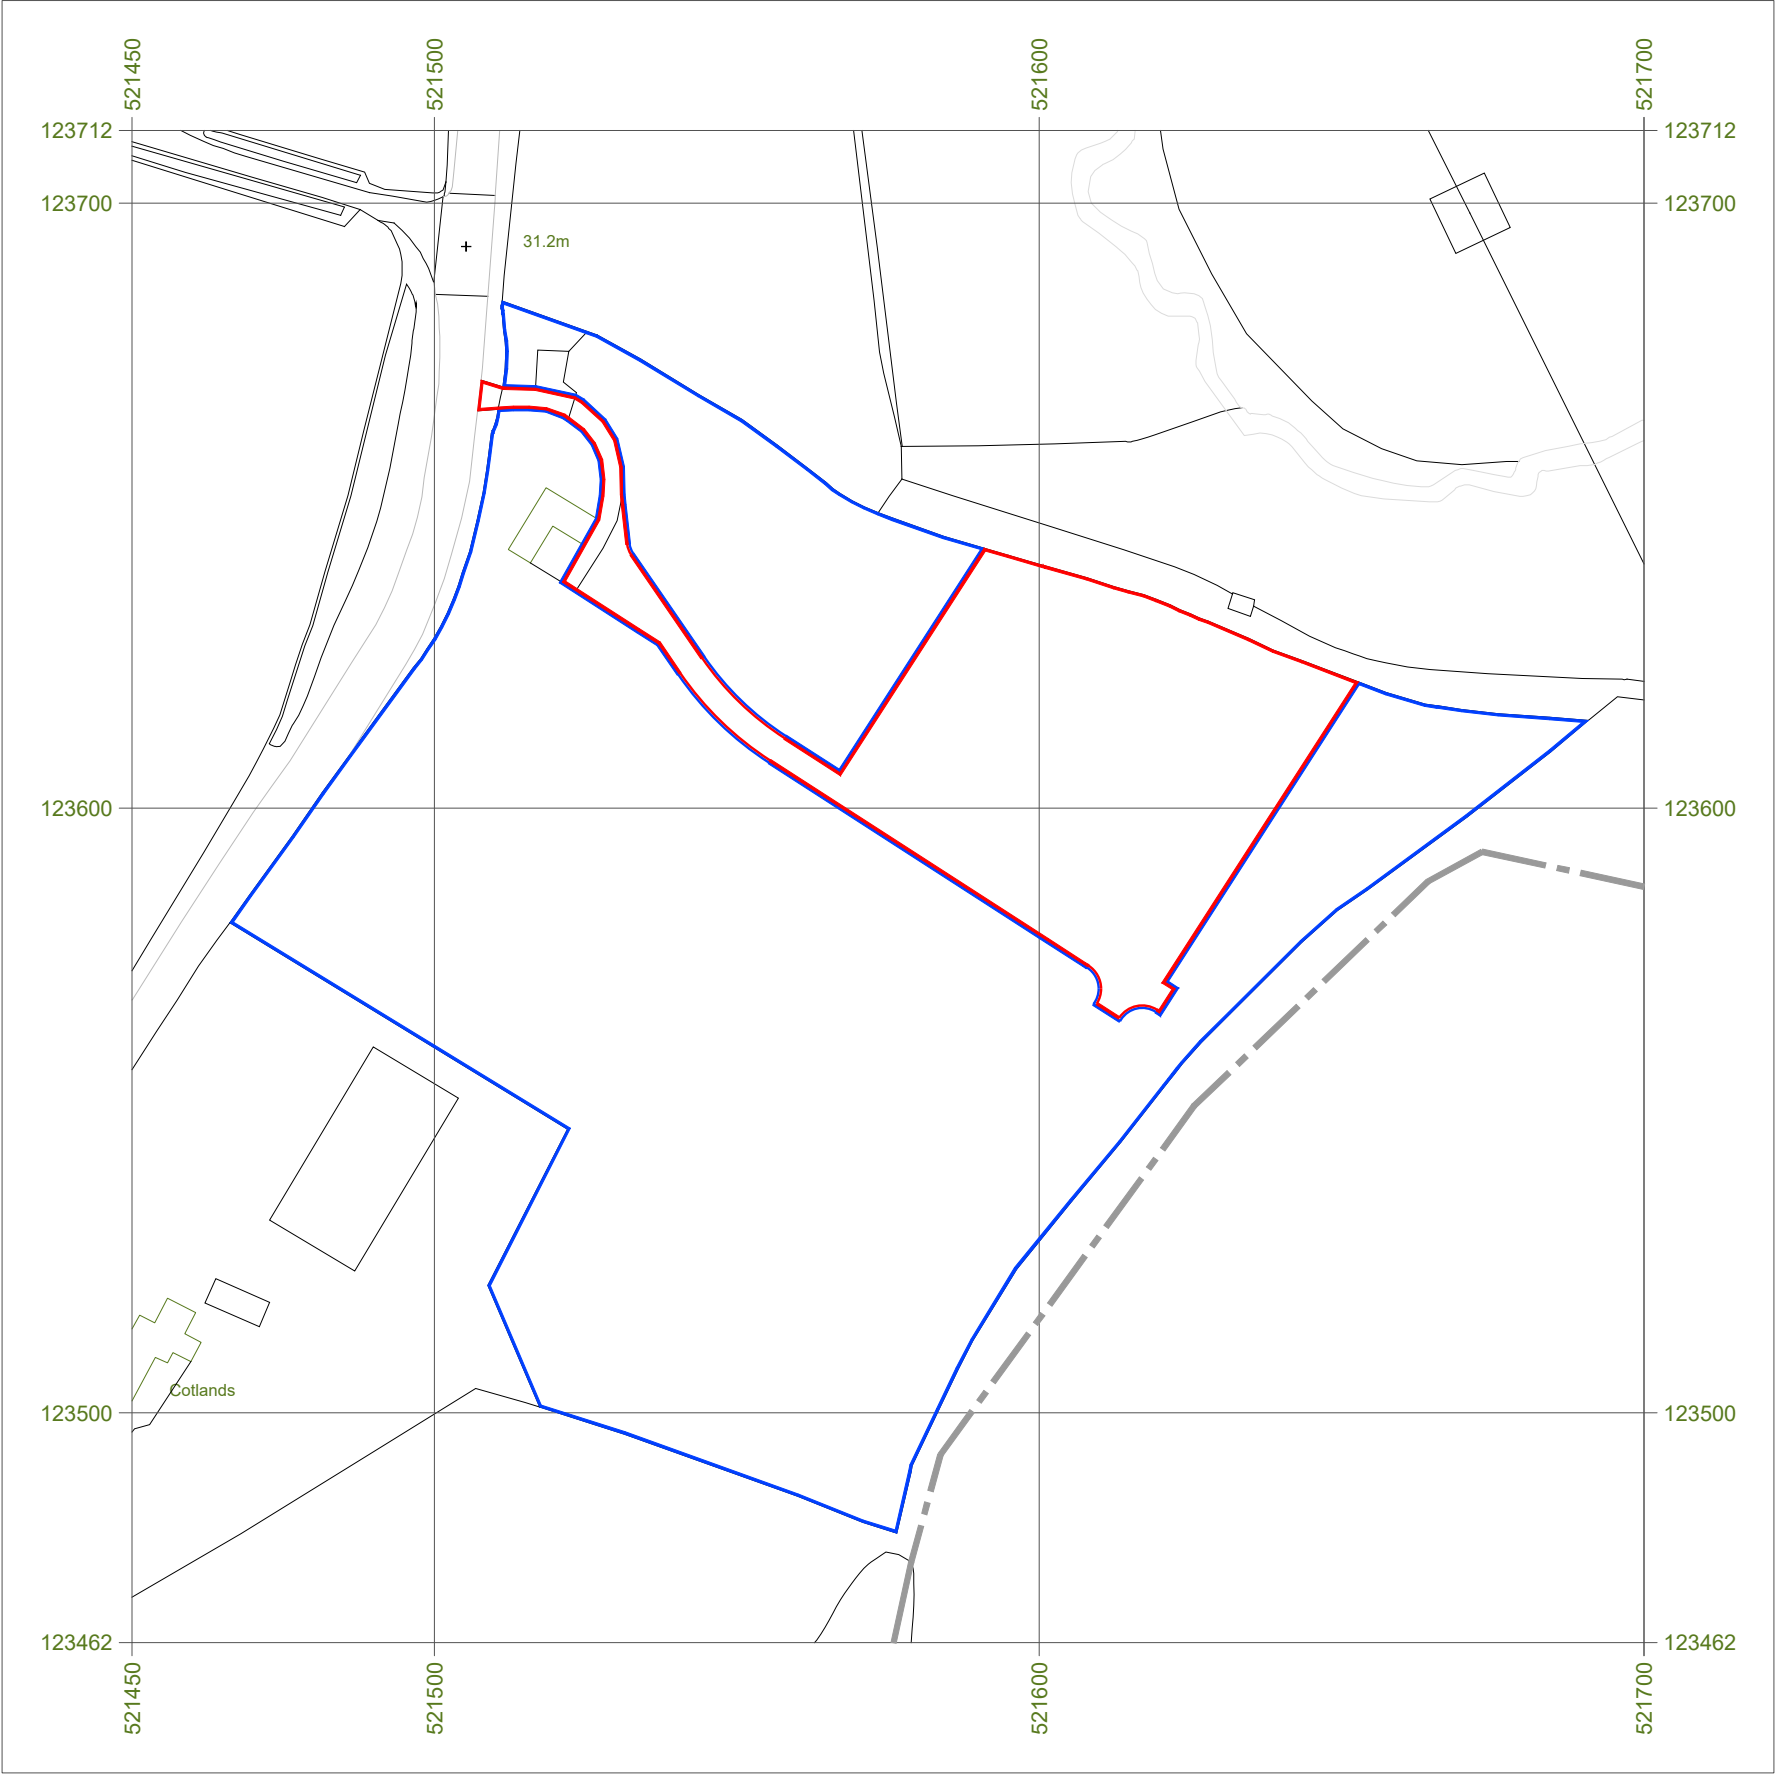

Serial number: 297155

© Crown copyright and database right 2024
Ordnance Survey licence AC0000848283
Reproduction in whole or in part is prohibited
without the prior permission of Ordnance Survey.

This drawing is the copyright of
Promethean Planning Ltd but may be
used for planning purposes by the
Local Authority without breach of
copyright.

Do not scale from this drawing unless
for Local Authority planning purposes.

All dimensions must be checked on
site prior to commencement of works.

Construction (Design and
Management) Regulations 2015

This drawing is intended for Planning
purposes only and as such does not
highlight residual design related health
and safety risks.

This information can be provided on
request; however, it is anticipated that
the full extent of residual risks will be
identified during the detailed Building
Regulations or construction design
Status and prior to construction works
commencing on site.

All responsibilities and duties of
Principle Designer as stated within the
above regulations now revert to the
client unless Promethean Planning are
appointed to undertake Building
Regulations or construction drawings.



Suite 114
26 The Hornet
Chichester
West Sussex
PO19 7BB

tel: 01243 201 102
email: enquiries@prometheanplanning.co.uk
web: www.prometheanplanning.co.uk

Address
Cotlands Paddock, Horsham
Road, Cowfold, RH13 8AH

Drawing No. 2509CO_R1_000

Scale @ A3 1:1250

Job No. 2509CO_R1

Drawn By MD

Checked By BK

Drawn On 10.02.2026

Issued On 10.02.2026

Status Existing

Drawing Location Plan

Submission Planning

Application Area: 4195m²



Indicative: 0.0°

