


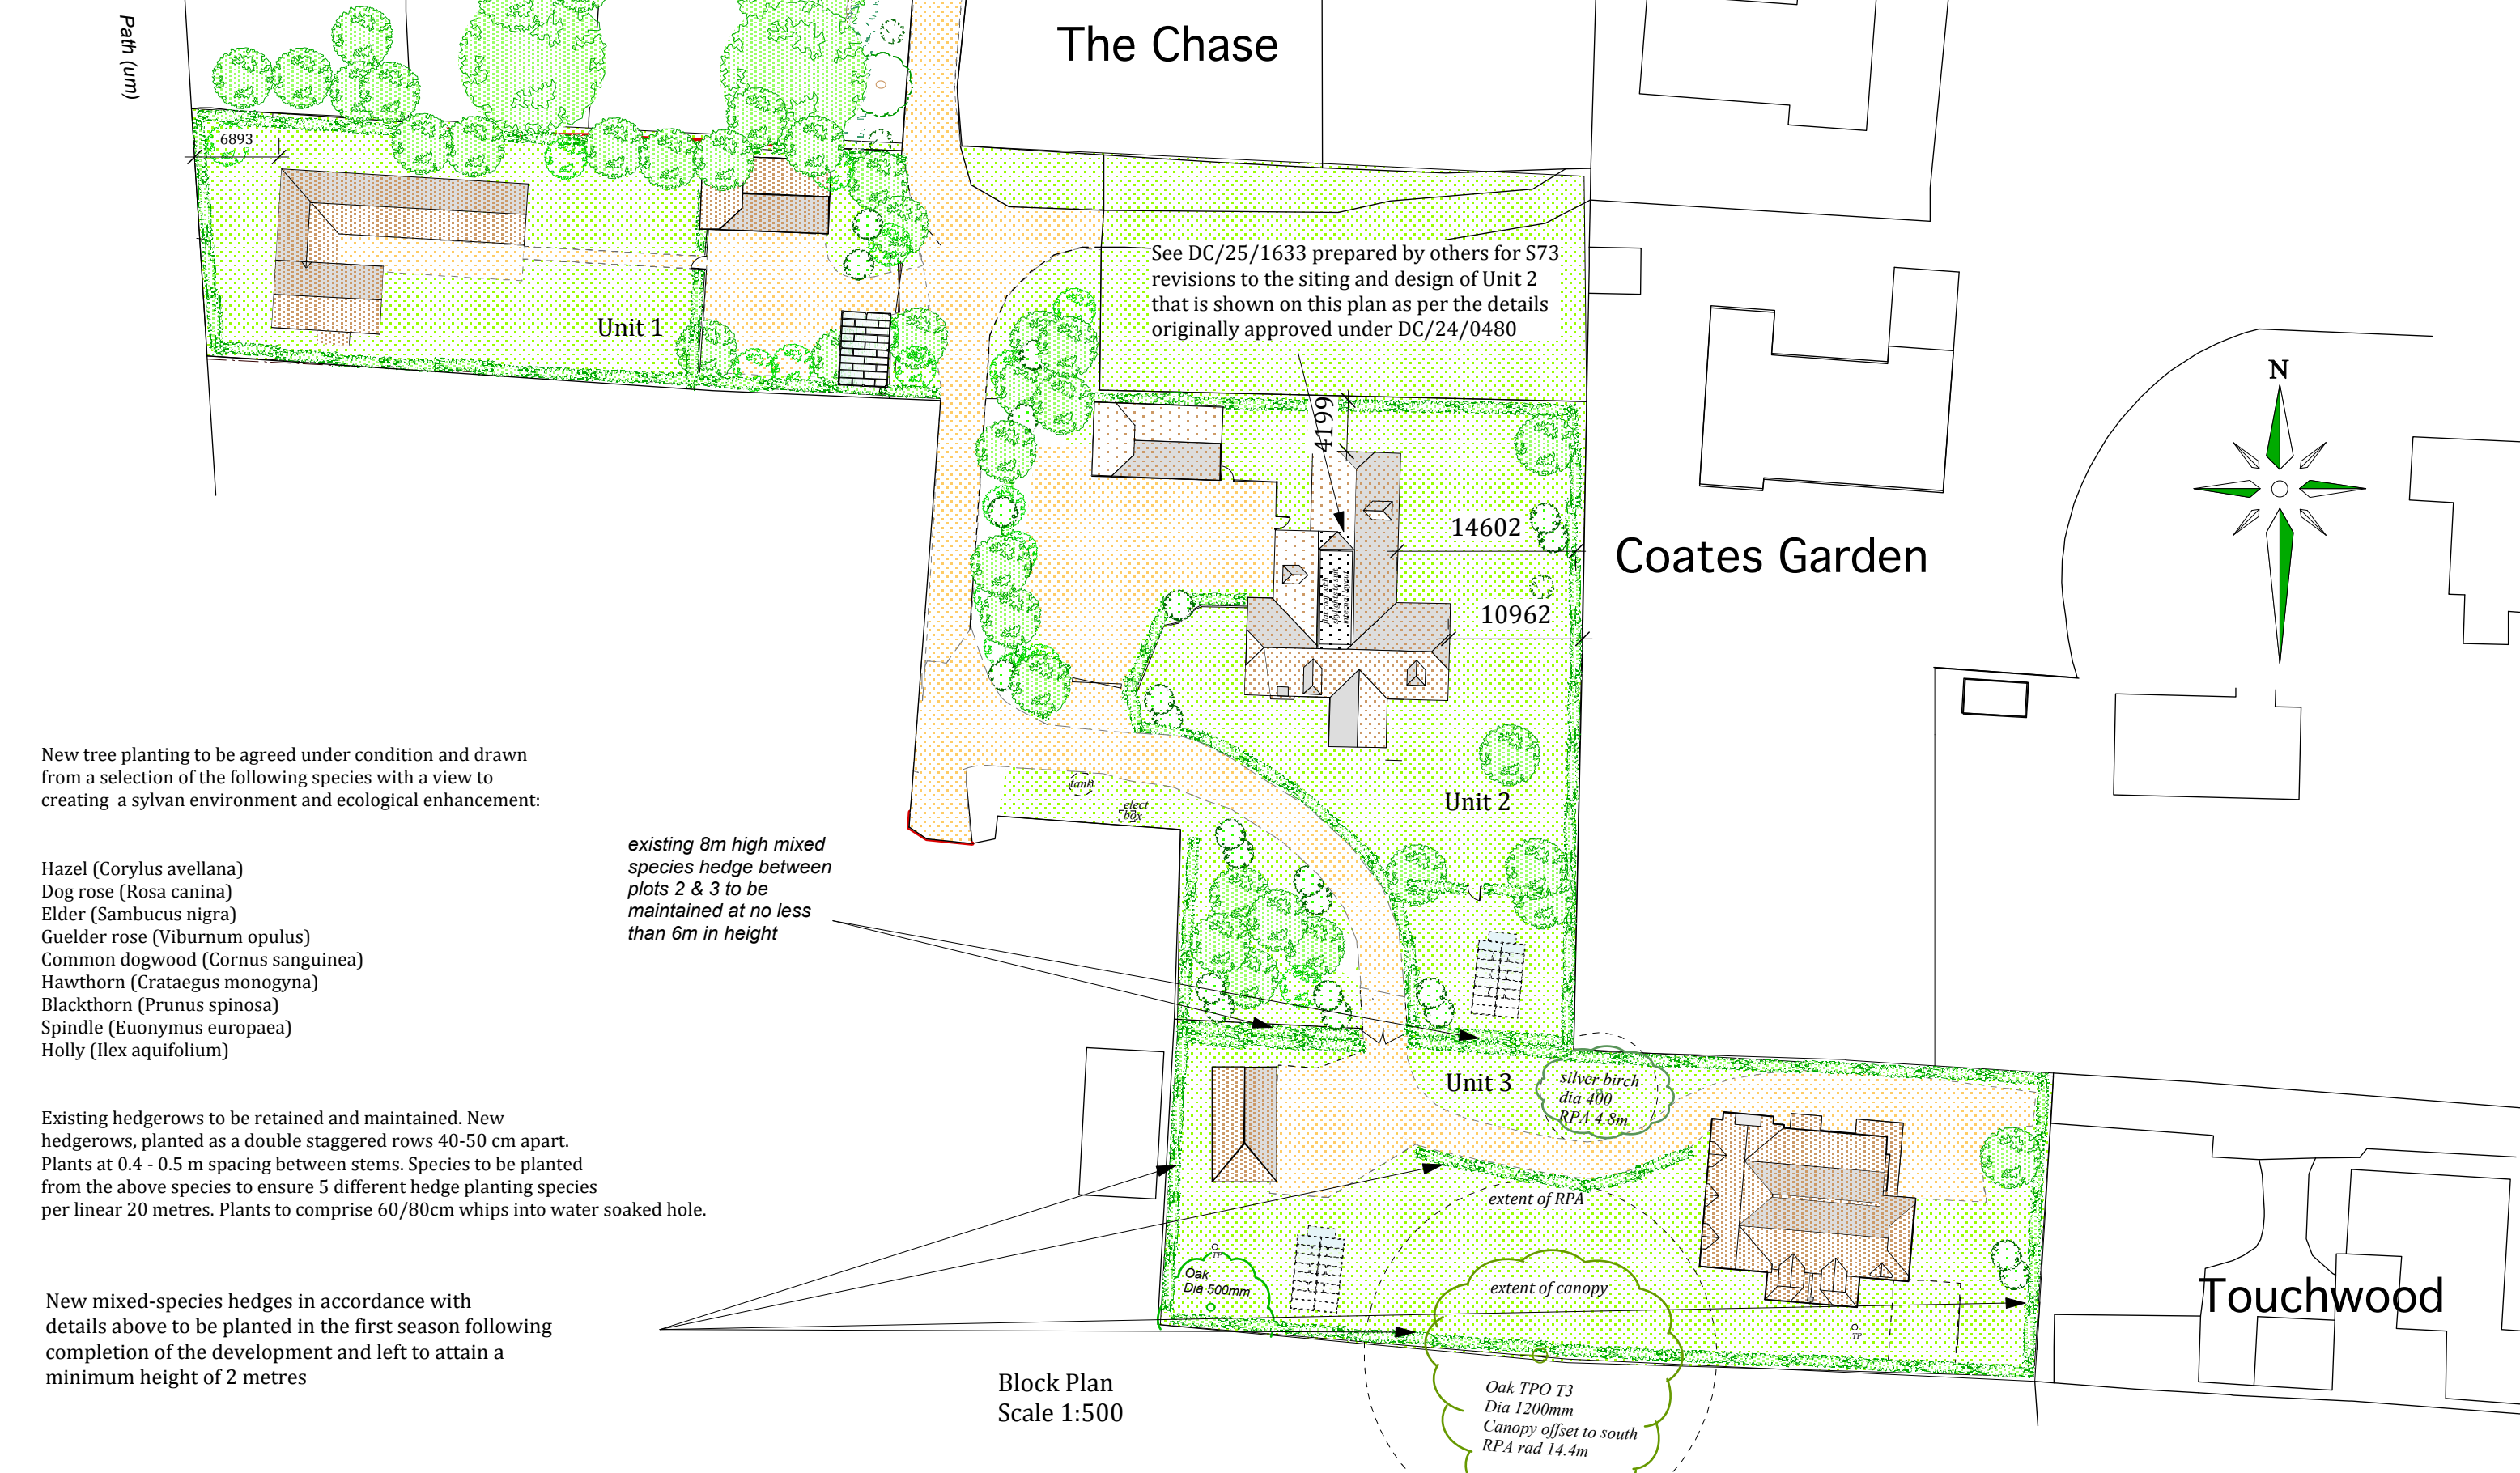

New tree planting to be agreed under condition and drawn from a selection of the following species with a view to creating a sylvan environment and ecological enhancement:

- Hazel (Corylus avellana)
- Dog rose (Rosa canina)
- Elder (Sambucus nigra)
- Guelder rose (Viburnum opulus)
- Common dogwood (Cornus sanguinea)
- Hawthorn (Crataegus monogyna)
- Blackthorn (Prunus spinosa)
- Spindle (Euonymus europaea)
- Holly (Ilex aquifolium)

Existing hedgerows to be retained and maintained. New hedgerows, planted as a double staggered rows 40-50 cm apart. Plants at 0.4 - 0.5 m spacing between stems. Species to be planted from the above species to ensure 5 different hedge planting species per linear 20 metres. Plants to comprise 60/80cm whips into water soaked hole.

New mixed-species hedges in accordance with details above to be planted in the first season following completion of the development and left to attain a minimum height of 2 metres

10cm = 250 Metres at scale 1:2500 10cm = 125 Metres at scale 1:1250		10cm = 50 Metres at scale 1:500 10cm = 25 Metres at scale 1:250		10cm = 10 Metres at scale 1:100 10cm = 5 Metres at scale 1:50		The Drawings supporting this application have been produced to be handled and viewed electronically and are best viewed on screen to see fine detail that may not appear on printed versions depending on the type of printer used and the size of print etc, for which Brett Incorporated Ltd accepts no liability.	
BRETT INCORPORATED Planning and Development Services LIMITED		18 Seal Road, Selsey, Chichester, West Sussex, PO20 0HW TEL: 01403 258800 MOBILE: 07710 624420 E-MAIL: office@brettinc.co.uk MANAGING DIRECTOR SIMON BRETT M.R.T.P.I REGD OFFICE: 18 SEAL ROAD, SELSEY, CHICHESTER, WEST SUSSEX, PO20 0HW REGD IN THE UK No: 4869163 VAT REG No: 823 5236 44 www.brettinc.co.uk		Client: Delcraven Ltd		Drg No: 0939.88/07 Date: March 2026	
		Project: Erection of dwelling on land at 4 Bayley Paddock, Mill Lane, Littleworth		Scales: 1:500 Original Plan Size A3 Drawn:Gonzo			
		Drawing: Landscape/Ecology Plan		This drawing is the copyright of Brett Incorporated Limited. The contractor should check all dimensions on site. No dimensions are to be scaled from this drawing. It is the contractor's responsibility to ensure that all works are in compliance with the current statutory requirements. Unless otherwise stated, this drawing has been prepared for the purposes applied for.		Any Ordnance Survey plan on this document has been reproduced from the Ordnance Survey map with the permission of the Controller of Her Majesty's Stationary Office. Crown copyright of Brett Incorporated Limited, 18 Seal Road, Selsey, Chichester, We at Sussex PO20 0HW Licence No: L1G0793	